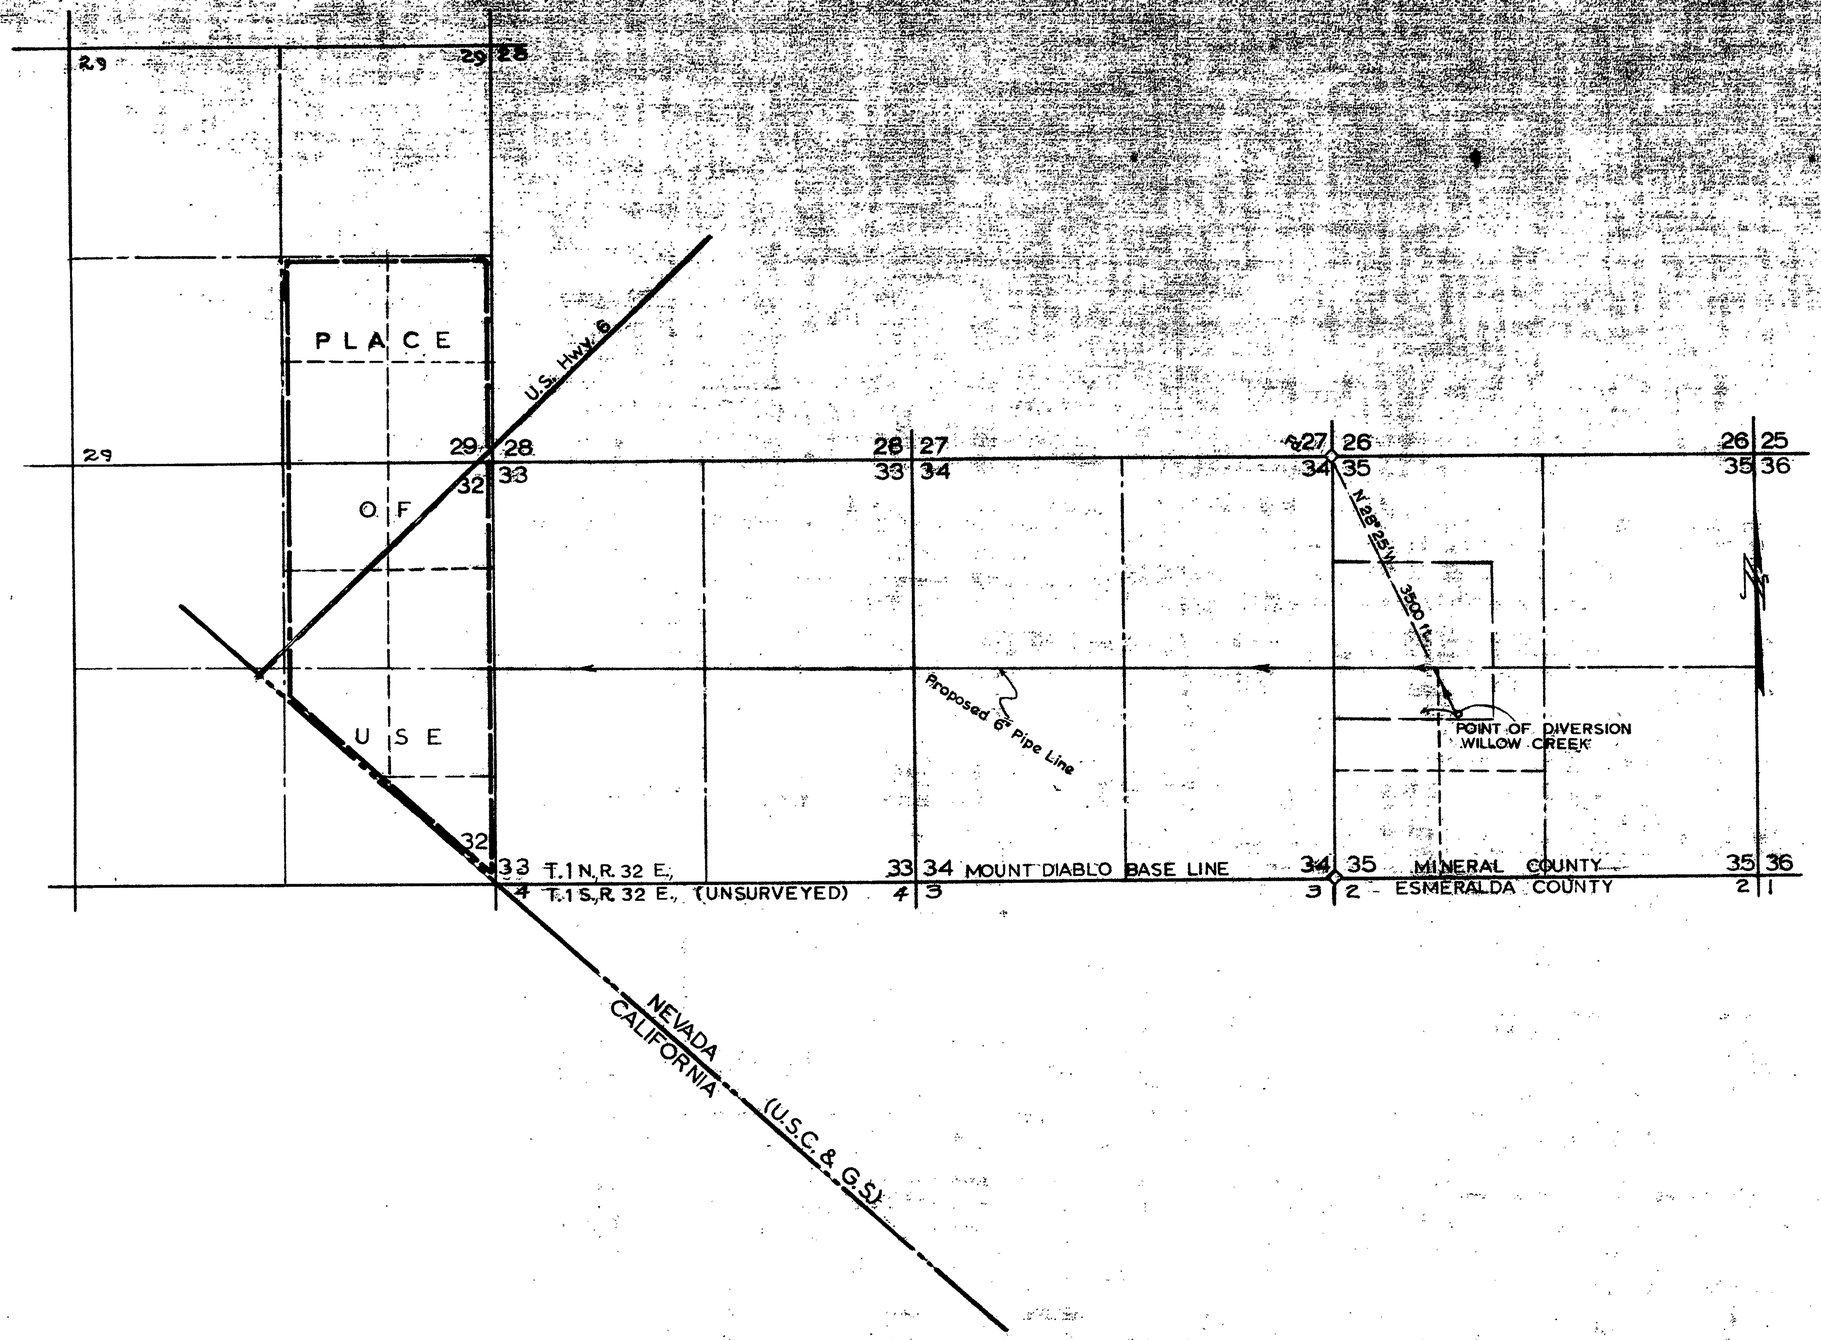


STATE OF NEVADA
COUNTY OF NYE } SS

I, Harry H. Hughes, being first duly sworn, depose and say that this map, consisting of one sheet, has been correctly drawn to the designated scale from field notes of a survey made by me (or under my supervision and direction) between the 1st day of November and the 2nd day of November, 1963, that it truly and correctly represents the proposed location and extent of the works used to divert water from Willow Creek in Mineral County, by Boundary Peak Water and Sewerage Co, Inc, for comercial, domestic & recreational purposes. That the proposed point of diversion, the approximate location and size of the diverting channel, all reservoirs or basins, the location and names of all other works which will cross or connect with the proposed works; and the boundary of all lands, showing by 40-acre subdivisions the areas proposed to be irrigated, are fully and correctly designated thereon.

Harry H Hughes
State Water Right Surveyor

Subscribed and sworn to before me
this 31st day of Dec. 1963

Notary Public in and for Nye County, Nevada
My Commission Expires April 6, 1964

SCALE 1 in. =1000 ft.

0 500 1000 2000 3000 4000

This map will also support an Application to Change the Place and manner of use.

FILED
Jan 30, 1964
State Engineer's Office

STATE ENGINEER
1964 JAN 30 AM 11 04

MAP TO ACCOMPANY
APPLICATION TO APPROPRIATE WATER
FOR
COMMERCIAL DOMESTIC RECREATIONAL
BY
BOUNDARY PEAK WATER & SEWERAGE CO.
FROM
WILLOW CREEK

21584