STATE ENGINEER
1964 JAN 8 AM 11 09

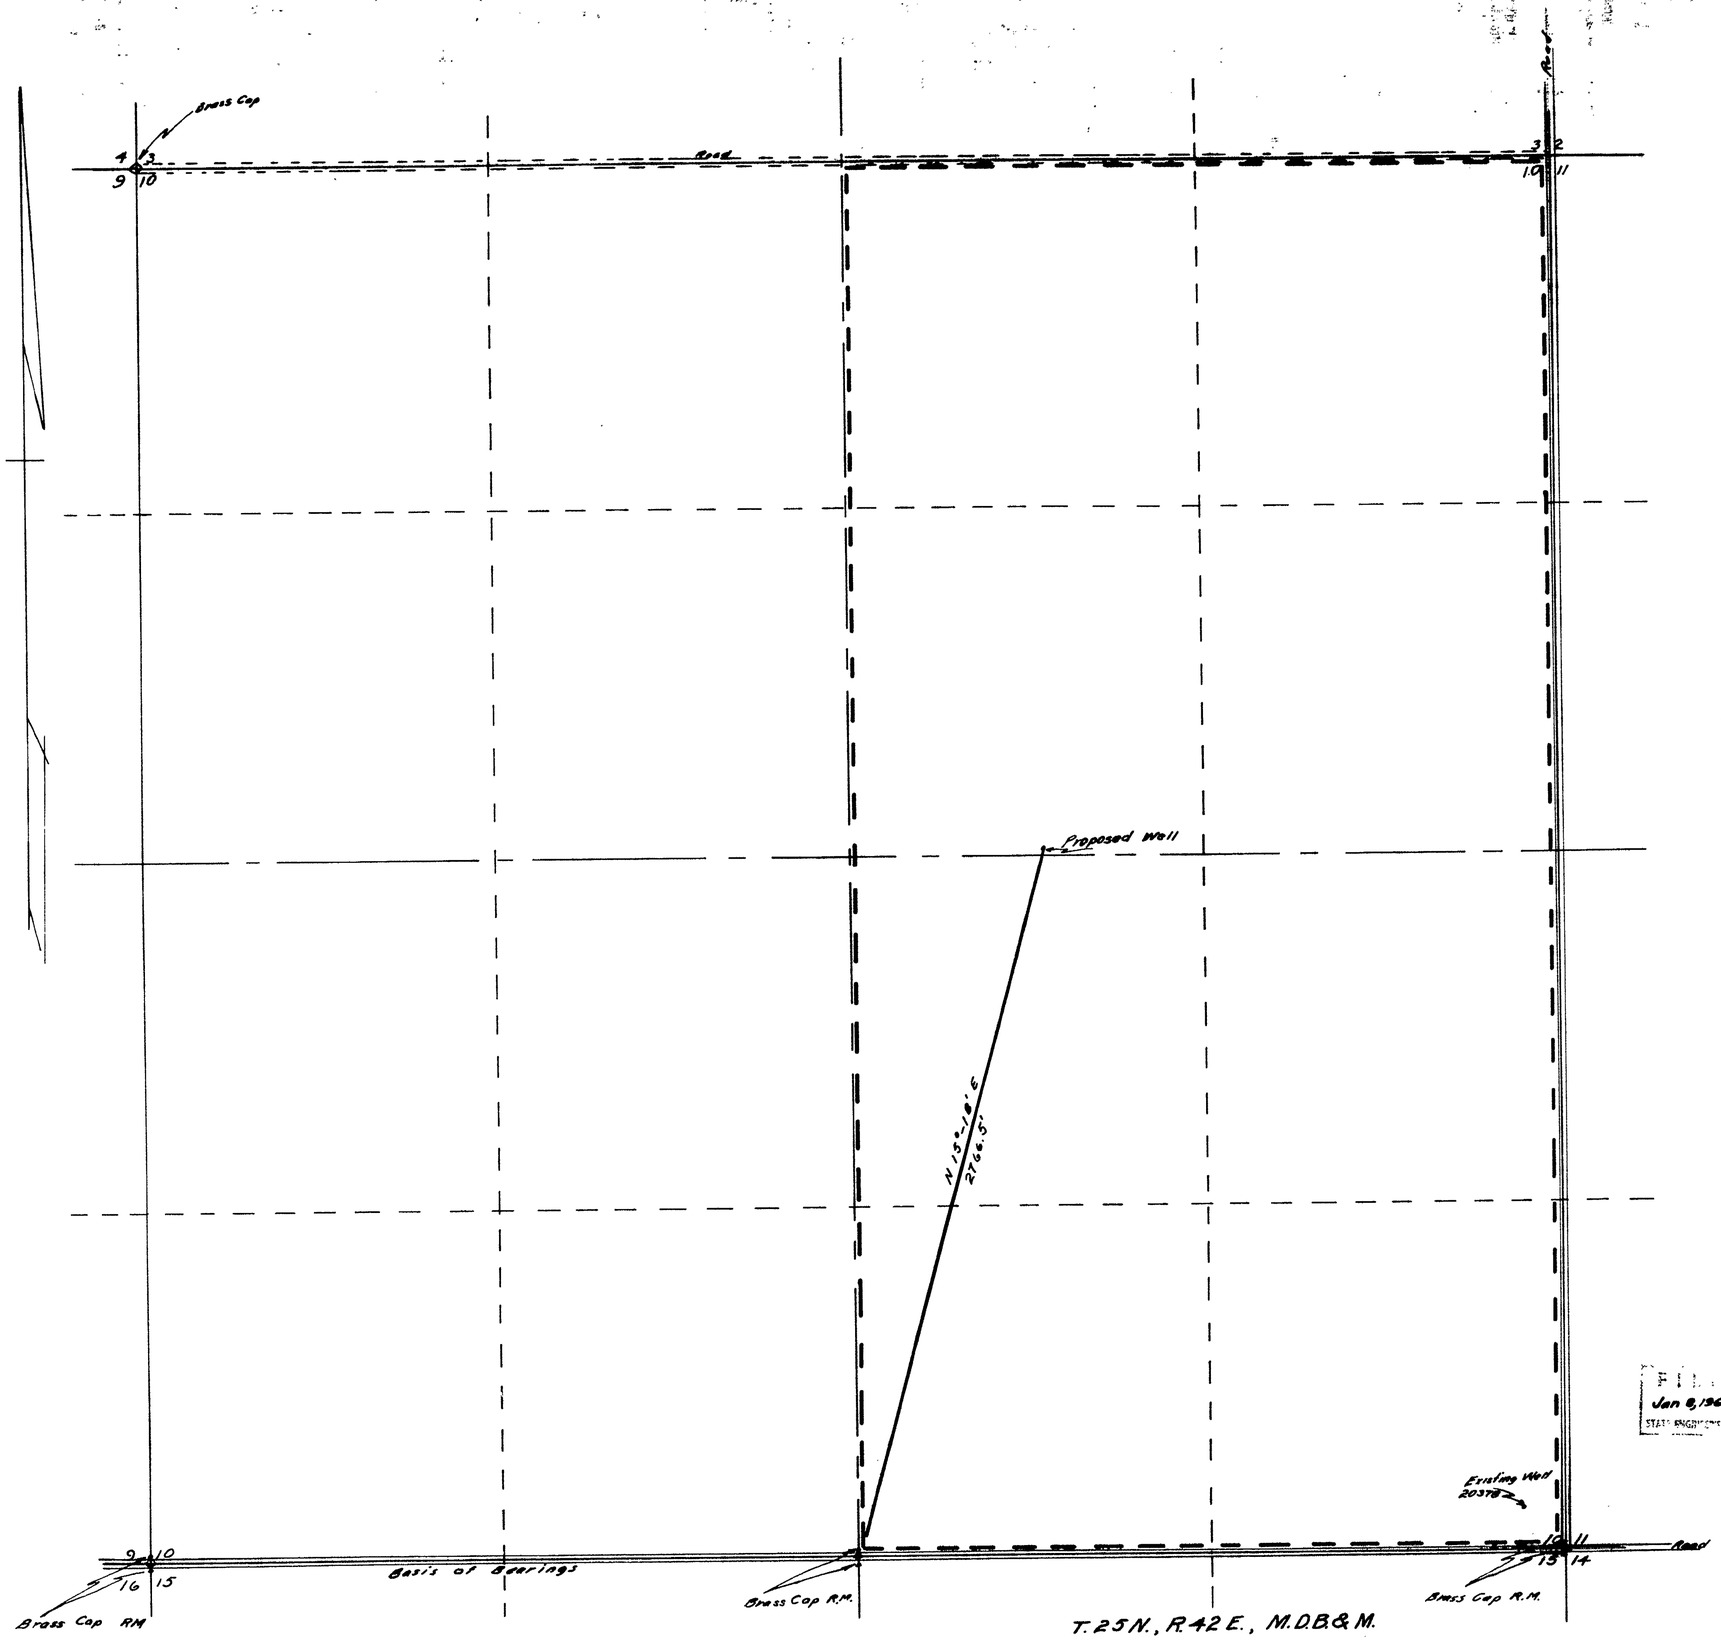

State of Nevada
County of Humboldt } ss

I, J.R. Caldwell, being first duly sworn, depose and say that this map has been correctly drawn to the designated scale from field notes of a survey made by me on the 6th day of January, 1964; that it truly and correctly represents the location and extent of the proposed works used to divert water from an underground source, in Lander County, by Daniel A. Aten for irrigation and domestic purposes. That the point of diversion, the location and names of all other works which will cross or connect with the proposed works, and the boundary of all lands, showing by 40-acre subdivisions the areas proposed to be irrigated, are fully and correctly designated thereon.

J.R. Caldwell
State Water Right Surveyor

Subscribed and sworn to before me this 7th day of January 1964.

William Macdonald
Notary Public in and for Humboldt County, Nevada

My commission expires December 17, 1967

Scale 1"=300'

300 0 300 600 900 1200

FILED
Jan 8, 1964
STATE ENGINEER'S OFFICE

MAP

To Accompany Application to Appropriate Water for Irrigation & Domestic Purposes

By: Daniel A. Aten

From: An Underground Source in Lander County, Nevada

21596