T.16N., R.29E.
(Unsurveyed)

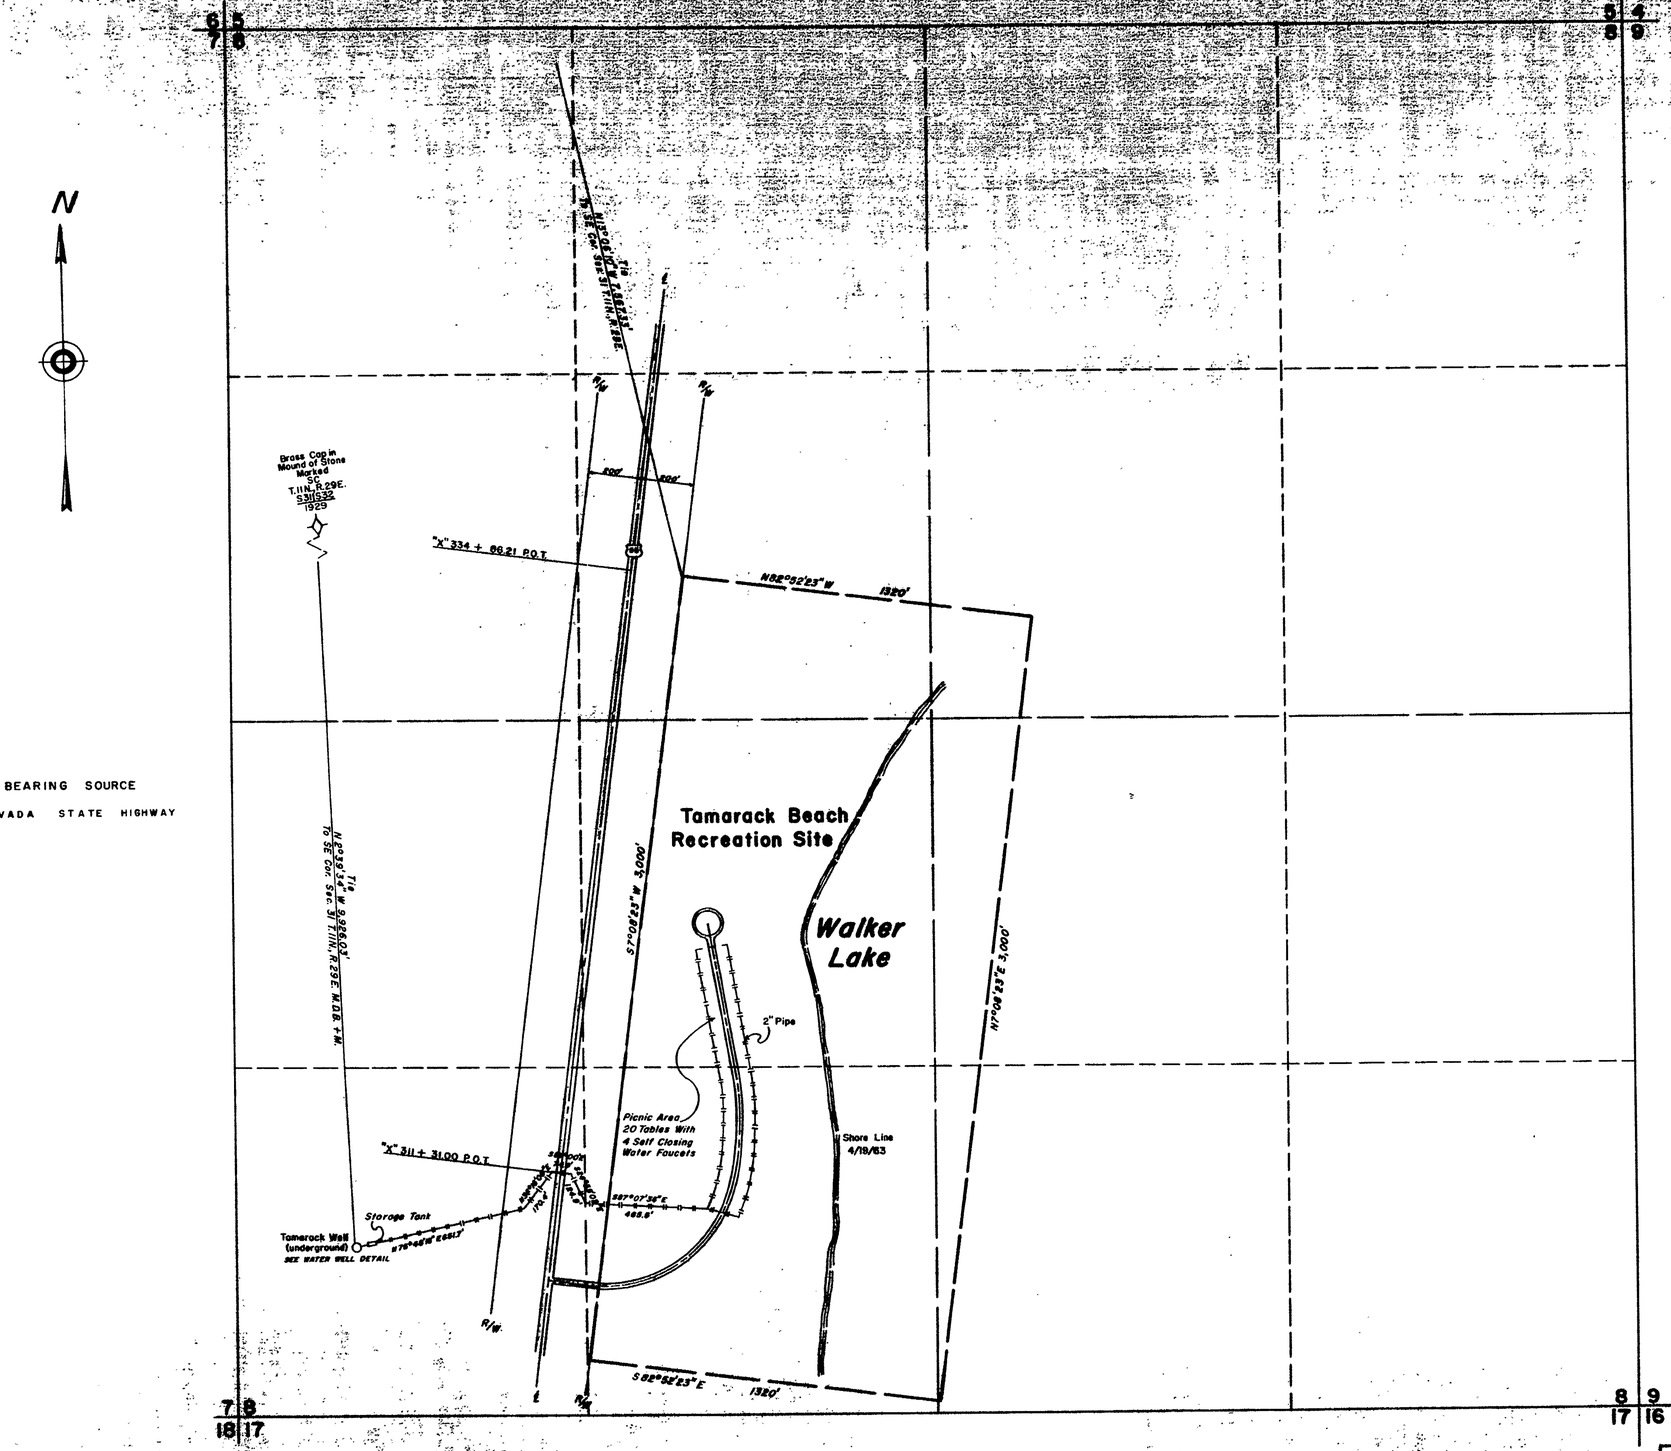

STATE OF NEVADA
County of Ormsby

I, John W. Swinwood, duly sworn, depose and say that I am the surveyor who has been currently employed by the applicant herein, and that the map attached hereto is a true and correct map, made from field notes of a survey made by me on the 18th day of April, 1963, that it has been correctly compiled to show the location and course of the channel from which water is to be diverted, the location and description of the proposed point of diversion, the approximate location and size of canals, ditches and pipelines, and the location and names of all other waters or streams which are crossed by, or connected with the said works, are fully and correctly designated thereon.

John W. Swinwood

STATE WATER RIGHT SURVEYOR

Subscribed and sworn to before me this 1st day of May, 1963

Mrs. Lida Sherwood

NOTARY PUBLIC IN AND FOR ORMSBY COUNTY, NEVADA

My Commission Expires February 1, 1966

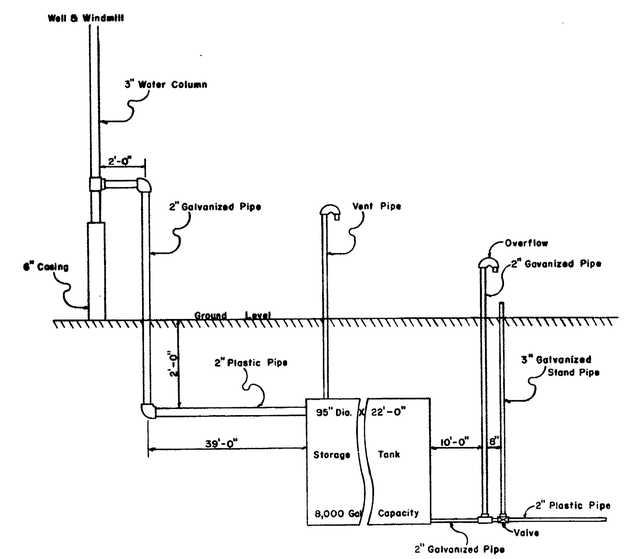

Water Well Details

0 300 600 900 1200
75 150 225
SCALE: 1" = 300'

FILED
May 1, 1963
STATE ENGINEER'S OFFICE

STATE ENGINEER
1963 NOV 1 PM 4 01

TO ACCOMPANY APPLICATION TO WATER FOR RECREATIONAL AND DOMESTIC BY
UNITED STATES DEPARTMENT OF THE INTERIOR
BUREAU OF LAND MANAGEMENT
FROM
Tamarack Well

21609

21609