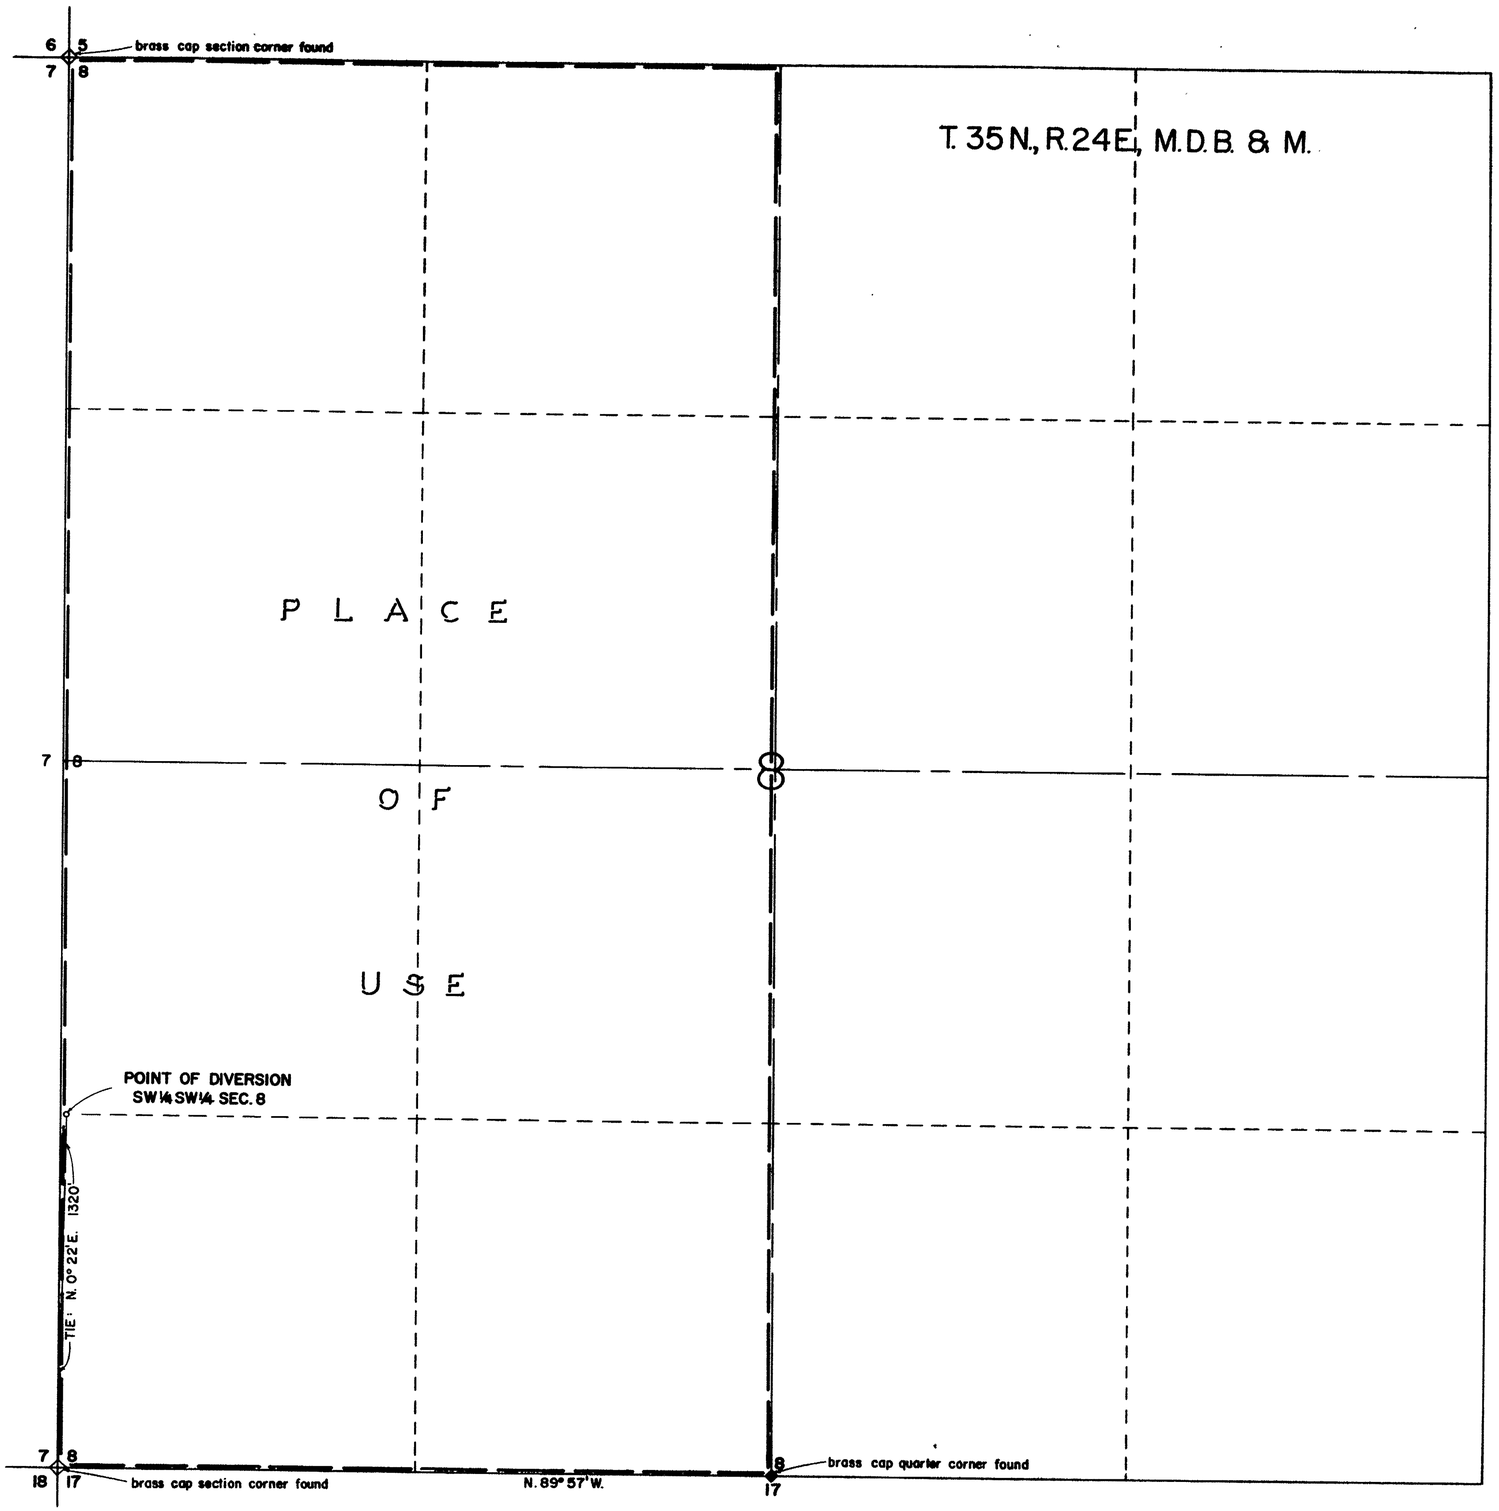

State of Nevada
County of Washoe } s.s.

I, Starr Hill, Jr, being duly sworn, depose and say that this map, consisting of one sheet, has been correctly drawn to the designated scale from notes of a survey made by me on the 8th day of January, 1964; that it truly and correctly represents the proposed location and extent of the works used to divert water from underground in Pershing County, by Patricia M. Bailey for irrigation purposes. That the proposed point of diversion, the approximate location and size of the diverting channel, all reservoirs or basins, the location and names of all other works which will cross or connect with the proposed works, and the boundary of all lands, showing by 40 acre subdivisions, the areas proposed to be used, are fully and correctly designated thereon.

Starr Hill Jr.
State Water Right Surveyor No. 217

Subscribed and sworn to before me this 15 day of February 1964.

Frances D. Jacobson
Notary Public in and for Washoe County, Nevada.

My commission expires May 1, 1965

BASIS OF BEARINGS

B.L.M. Township Plat gives a bearing of N. 89° 57' W. for the south section line of Section 8.

N

SCALE: 1" = 300'

0 500 1000

FEB 17 AM 11 54

FILED
FEB 17, 1964

MAP TO ACCOMPANY
APPLICATION
TO APPROPRIATE WATER
FOR
IRRIGATION
BY
PATRICIA M. BAILEY
FROM
UNDERGROUND SOURCE

21636