T. 22 N., R. 54 E., M.D.B. & M.

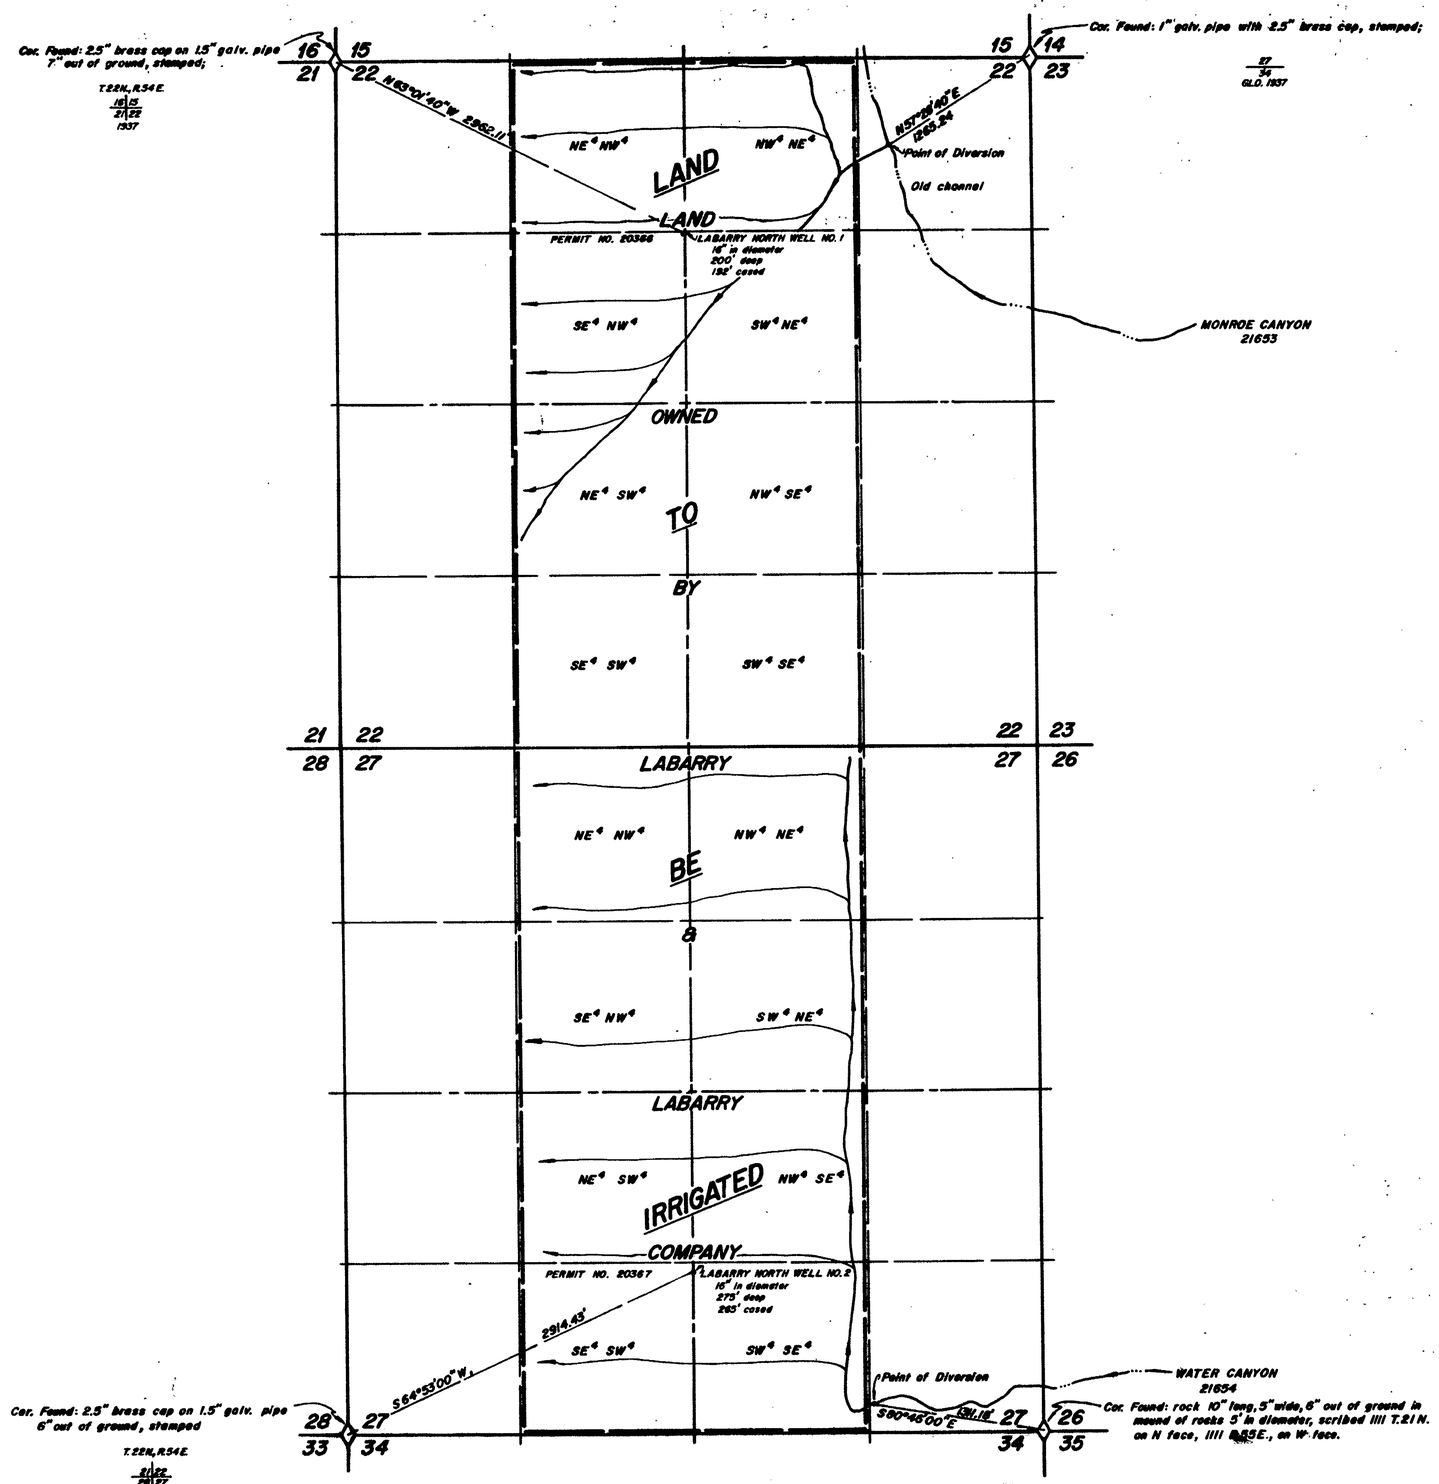

State of Nevada
County of White Pine } SS.

I, Robert W. Millard, being first duly sworn, depose and say that this map has been correctly drawn to the designated scale from field notes of a survey made under my supervision and direction between the 5th and 14th days of February, 1964; that it truly and correctly represents the proposed location and the extent of the works used to divert water from Monroe and Water Canyons in Eureka County by LaBarry and LaBarry Company for irrigation and domestic purposes. That the proposed point of diversion, the approximate location and size of the diverting channel, all reservoirs or basins, the location and names of all other works which will cross or connect with the proposed works, and the boundary of all lands, showing by 40-acre subdivisions the areas proposed to be irrigated are fully and correctly designated thereon.

State Water Right Surveyor

Subscribed and sworn to before me this 14th day of February, 1964.

Marilyn L. Manton
Notary Public in and for White Pine County, Nevada.

My commission expires January 24, 1968

0 600 1200 1800 2400
Scale - 1" = 600'

26176

MAP TO ACCOMPANY APPLICATION TO APPROPRIATE WATER
FOR IRRIGATION & DOMESTIC
BY LABARRY & LABARRY COMPANY
FROM MONROE & WATER CANYONS

REGISTERED ENGINEERS F. W. MILLARD & SON ELY & BURO, NEVADA LAND SURVEYORS

FILED
Feb 24 1964
STATE ENGINEER'S OFFICE

1964 FEB 24 PM 2 50

26177 26176 21654 21653 FILE UNDER