MAP OF SURVEY

GOVERNMENT LOT 7 and the SE¼ SW¼
SEC. 6, T. 21 S., R. 59 E., M.D.B.&M.

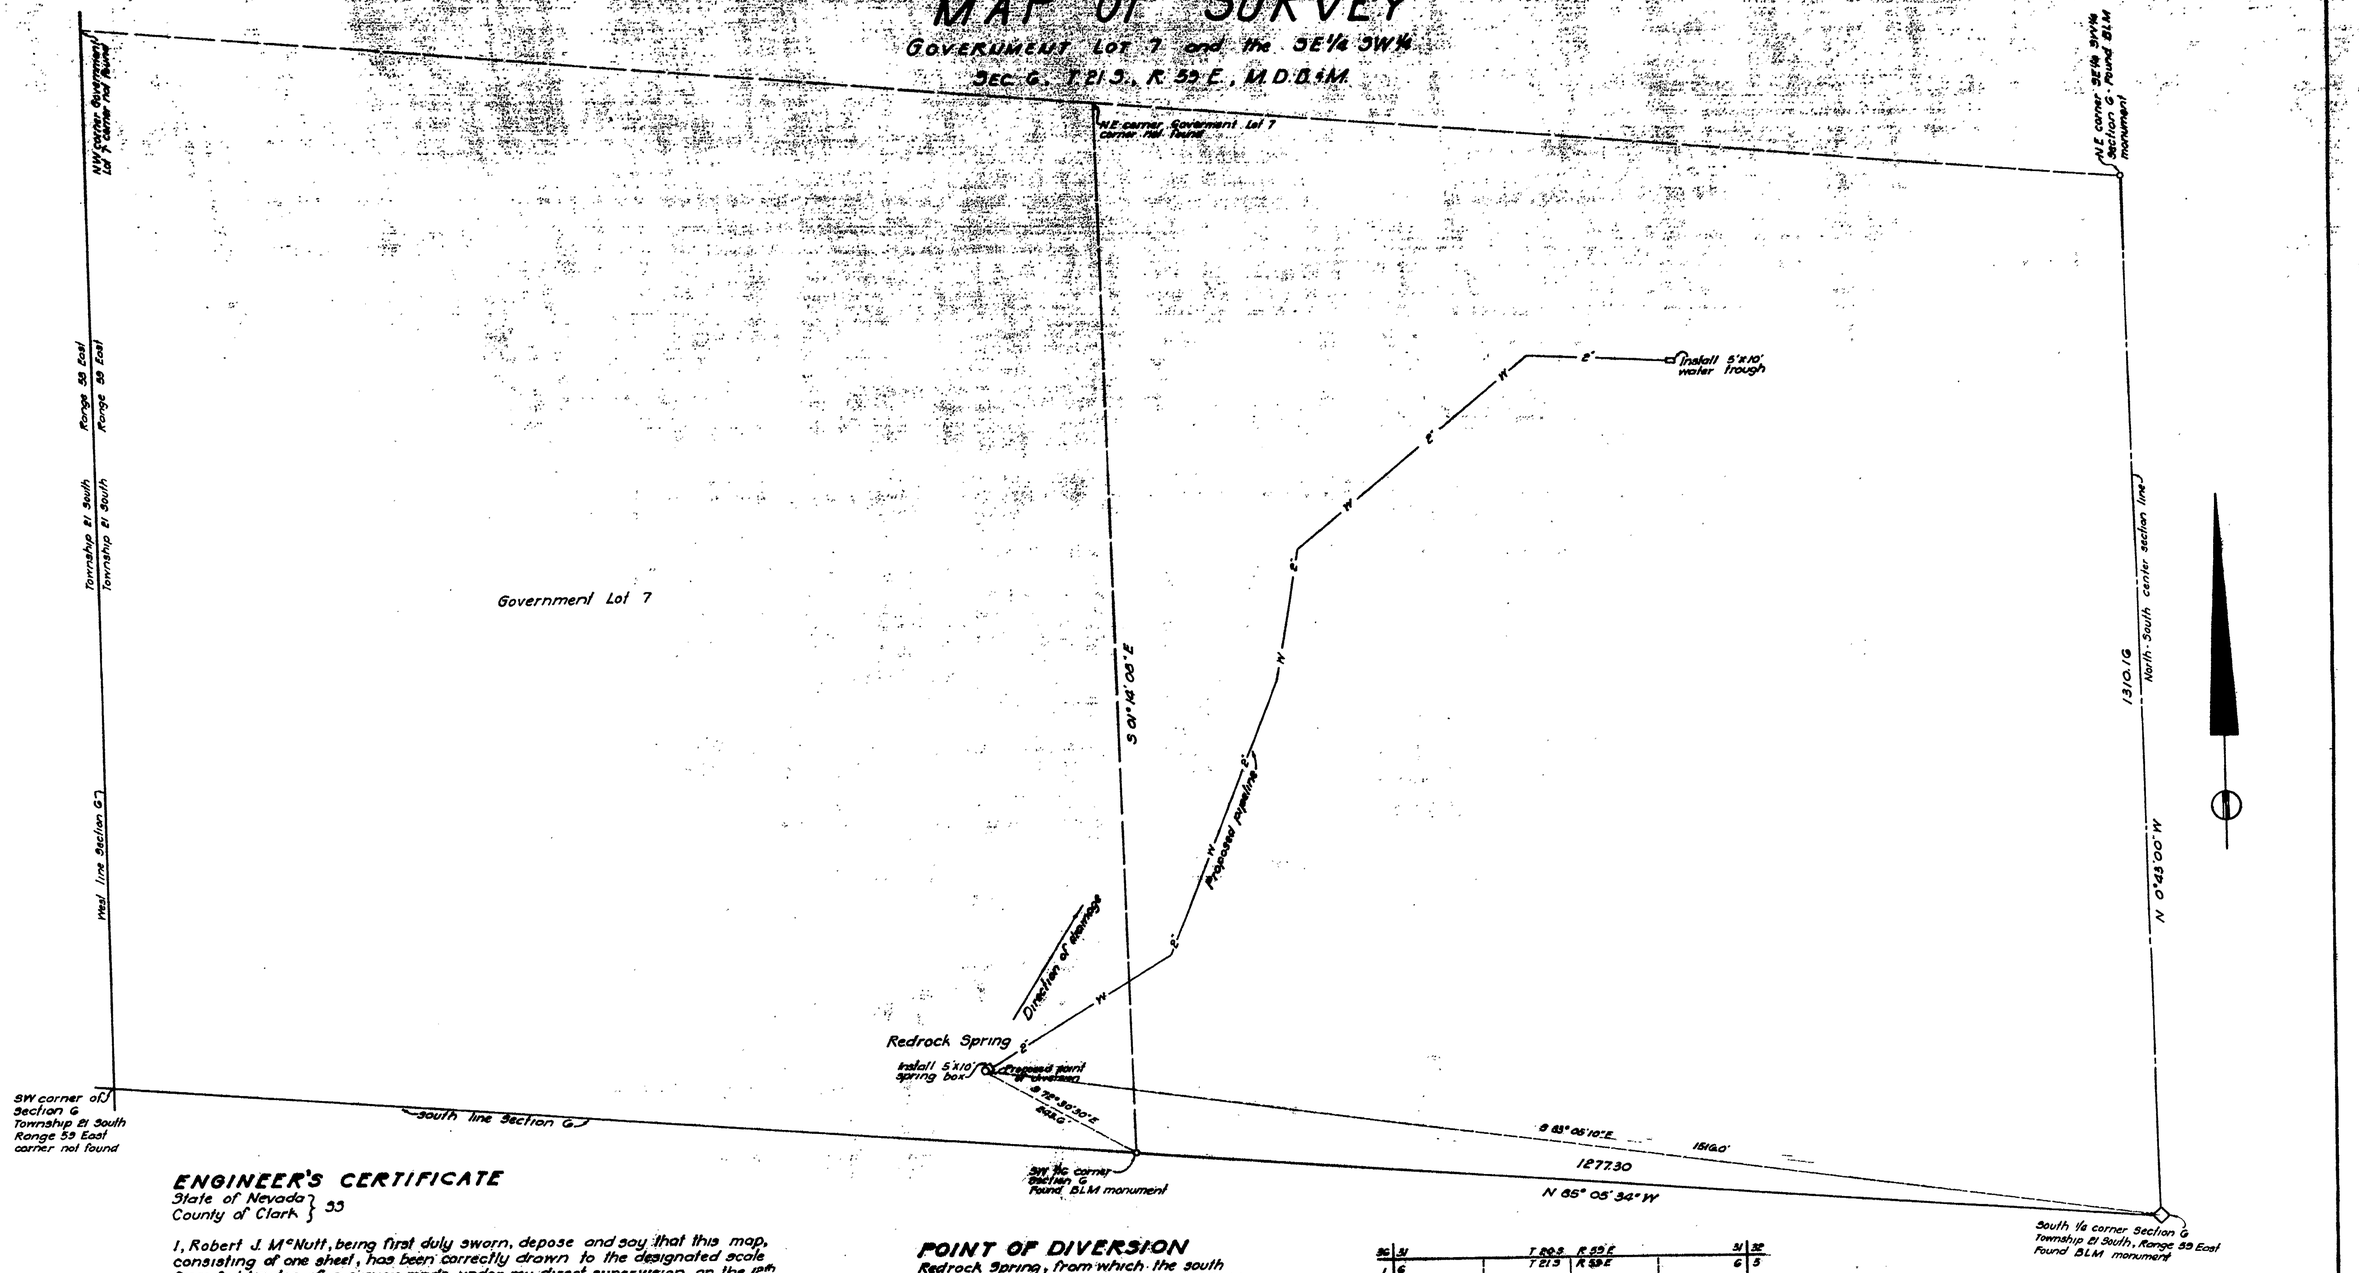

SCALE - 1" = 100'

ENGINEER'S CERTIFICATE

State of Nevada }
County of Clark } SS

I, Robert J. McNutt, being first duly sworn, depose and say that this map, consisting of one sheet, has been correctly drawn to the designated scale from field notes of a survey made under my direct supervision, on the 12th day of August, 1963; that it truly and correctly represents the proposed location and extent of works used to divert water from Redrock Spring in Clark County, by Frontier Girl Scout Council for recreational purposes. That the proposed point of diversion, place and manner of use, and the location and size of the diverting channel are fully and correctly designated thereon.

Robert J. McNutt
State Water Right Surveyor No. 303

Helen W. Glascock
Subscribed and sworn to before me this 3rd day of December, 1963.
Notary Public in and for Clark County, Nevada
My commission expires 12-17-66

STATE ENGINEER
1963 DEC 5 AM 11 11

POINT OF DIVERSION

Redrock Spring, from which the south ¼ corner of Sec. 6, T 21 S, R 59 E, M.D.B.&M. bears S 83°05'10"E 1516.0 feet.

BASIS OF BEARINGS

The basis of bearings for this survey is the south line of the SE¼ of the SW¼ of Section 6, Township 21 South, Range 59 East, M.D.B.&M., as shown in File 10 on Page 47, Clark County, Nevada records as N 85°05'34" W.

PLACE OF USE

The place of use is the southeast one-quarter of the southwest one-quarter, and Government Lot 7 in Section 6, Township 21 South, Range 59 East, M.D.B.&M.

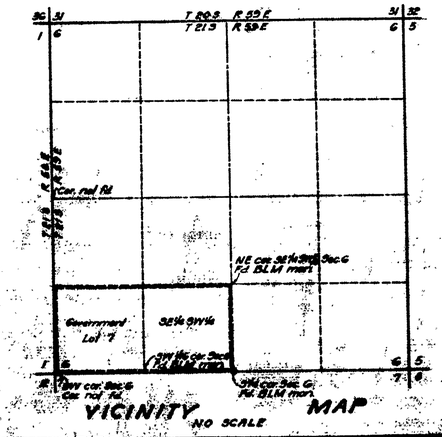

VICINITY MAP
NO SCALE

TO ACCOMPANY APPLICATION
TO APPROPRIATE WATER FOR RECREATION
BY
FRONTIER GIRL SCOUT COUNCIL
FROM
REDROCK SPRING
IN CLARK COUNTY, NEVADA

21677 21677