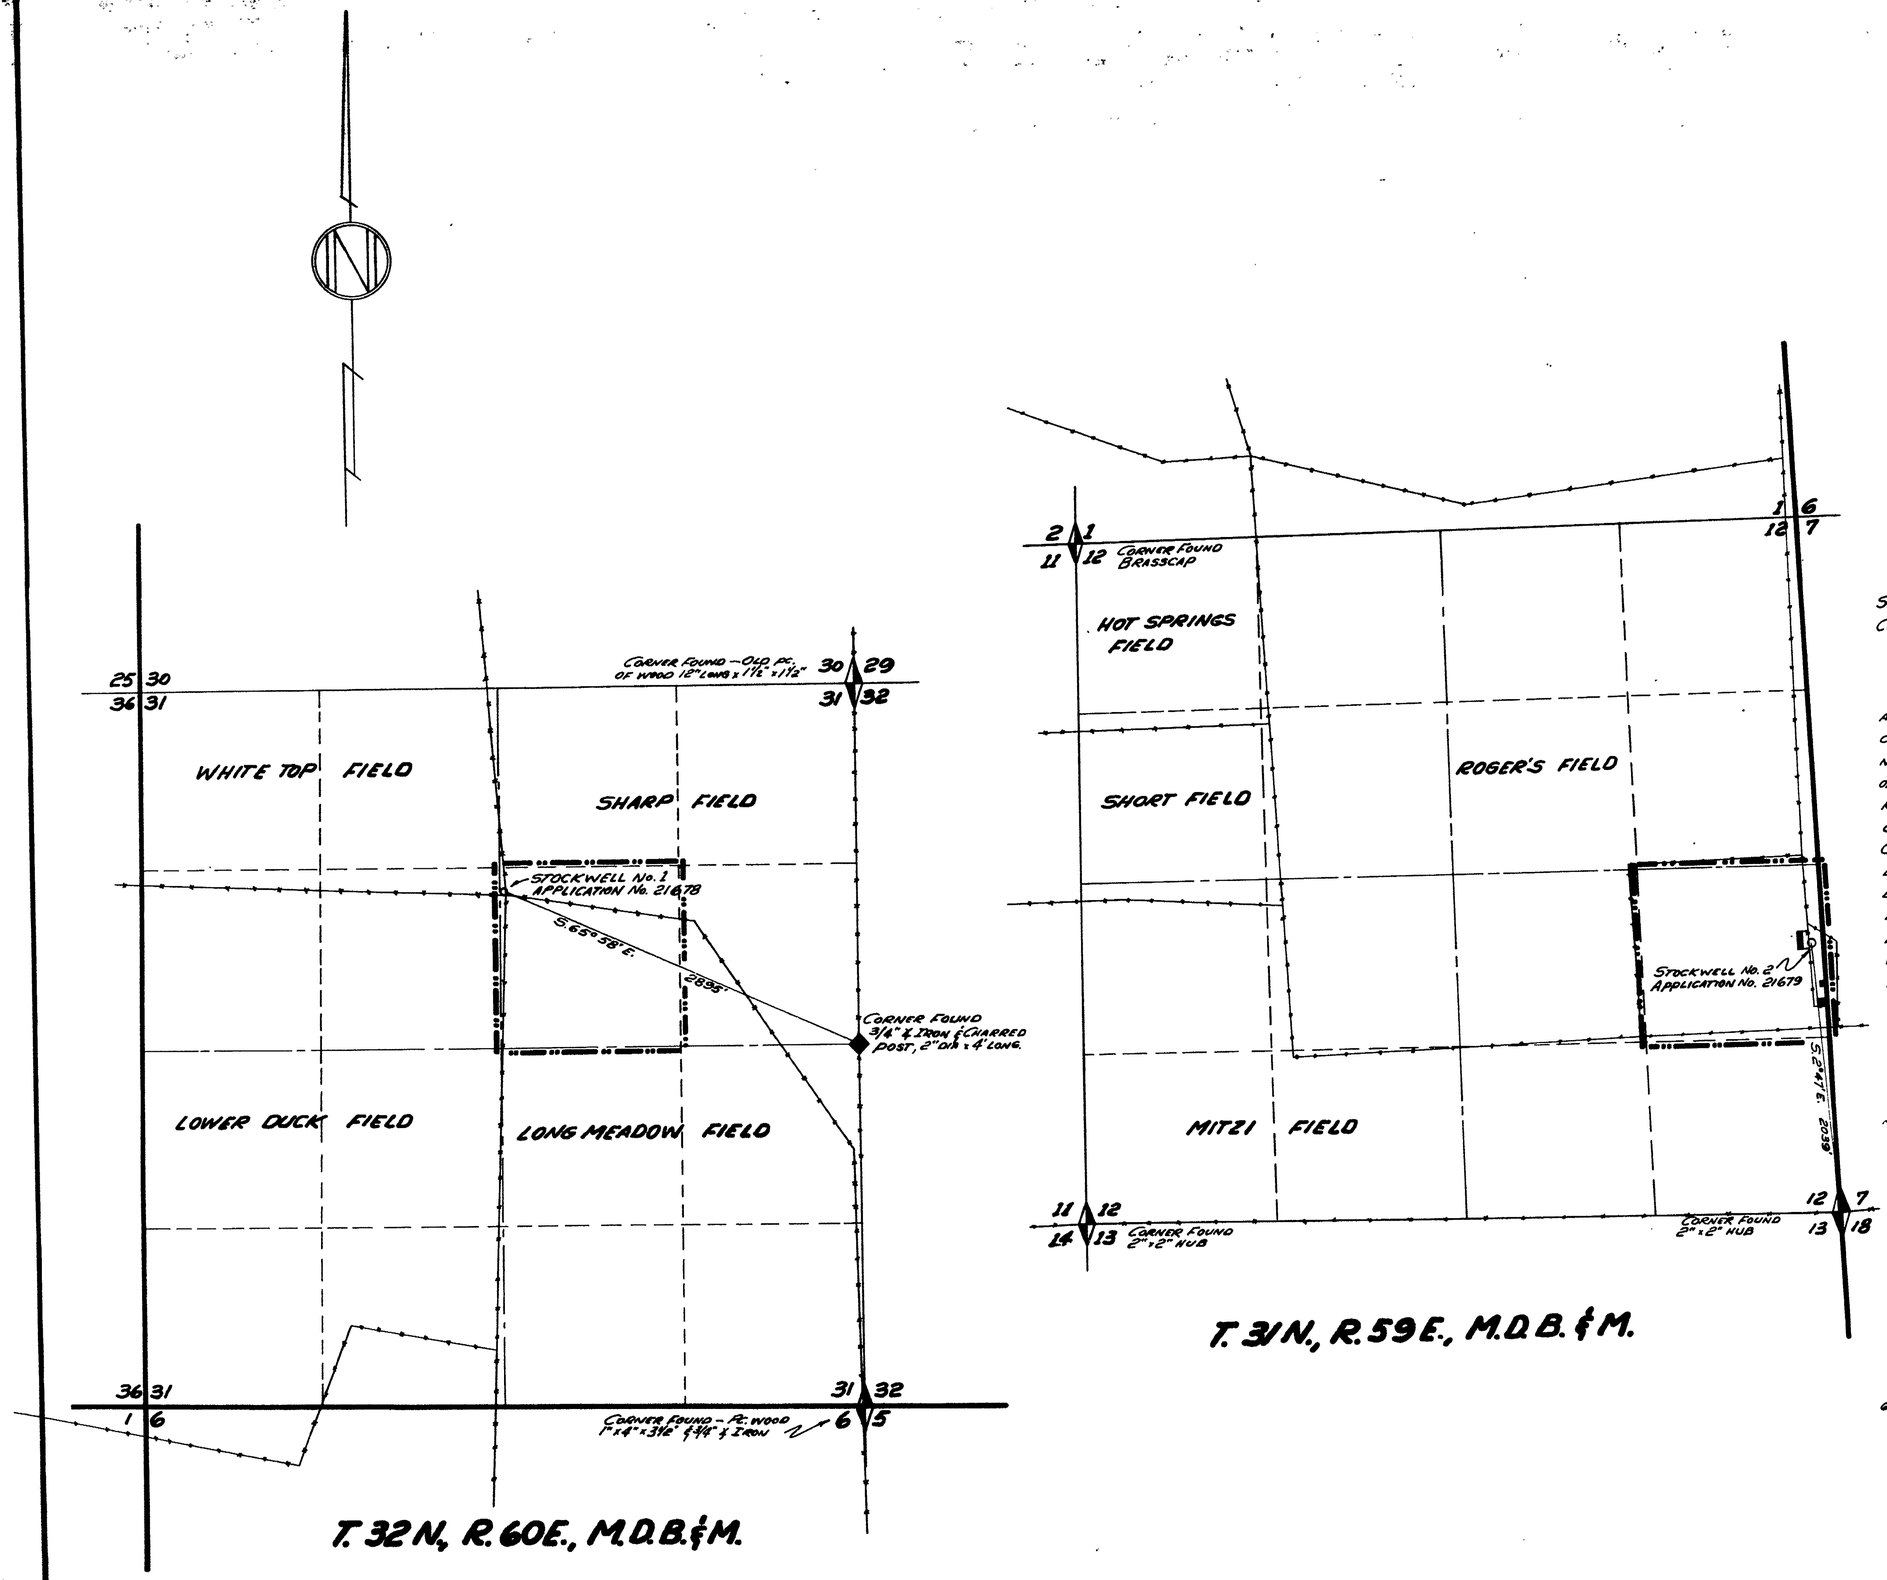

STATE OF NEVADA
COUNTY OF ORMSBY } SS.

I, RICHARD M. BLACK, BEING FIRST DULY SWORN, DEPOSE AND SAY THAT THIS MAP, CONSISTING OF ONE SHEET, HAS BEEN CORRECTLY DRAWN TO THE DESIGNATED SCALE FROM FIELD NOTES OF A SURVEY MADE UNDER MY SUPERVISION AND DIRECTION ON THE 2ND DAY OF FEBRUARY, 1964, THAT IT TRULY AND CORRECTLY REPRESENTS THE LOCATION AND EXTENT OF WORKS USED TO DIVERT WATER FROM UNDERGROUND, IN ELKO COUNTY, BY McCREA RANCH FOR STOCKWATERING AND DOMESTIC PURPOSES. THAT THE PURPOSED POINT OF DIVERSION, THE APPROXIMATE LOCATION AND SIZE OF THE DIVERTING CHANNEL OR OTHER CONDUIT, THE PLACE AND MANNER OF USE, AND THE LOCATION AND NAMES OF ALL OTHER WORKS OR STREAMS WHICH ARE CROSSED BY, OR CONNECTED WITH THE SAID WORKS, ARE FULLY AND CORRECTLY DESIGNATED THEREON.

Richard M. Black
STATE WATER RIGHT SURVEYOR

SUBSCRIBED AND SWORN TO BEFORE ME THIS 19th DAY OF FEBRUARY, 1964.

Joyce Maddock
NOTARY PUBLIC IN AND FOR ORMSBY COUNTY, NEVADA
My Commission Expires [illegible]

600 0 600 1200 1800 2400 3000
SCALE: 1 IN. = 600 FT.

MAP TO ACCOMPANY APPLICATION TO APPROPRIATE WATER FROM UNDERGROUND BY McCREA RANCH FOR STOCKWATER & DOMESTIC

STATE ENGINEER
1964 FEB 19 PM 4 42

FILED
Feb. 19, 1964
STATE ENGINEER'S OFFICE

21678 CERTIFICATE No. 6514 ISSUED 2-9-68

CA 2-6-68

21679 21678 FILED UNDER 21678 - 21679