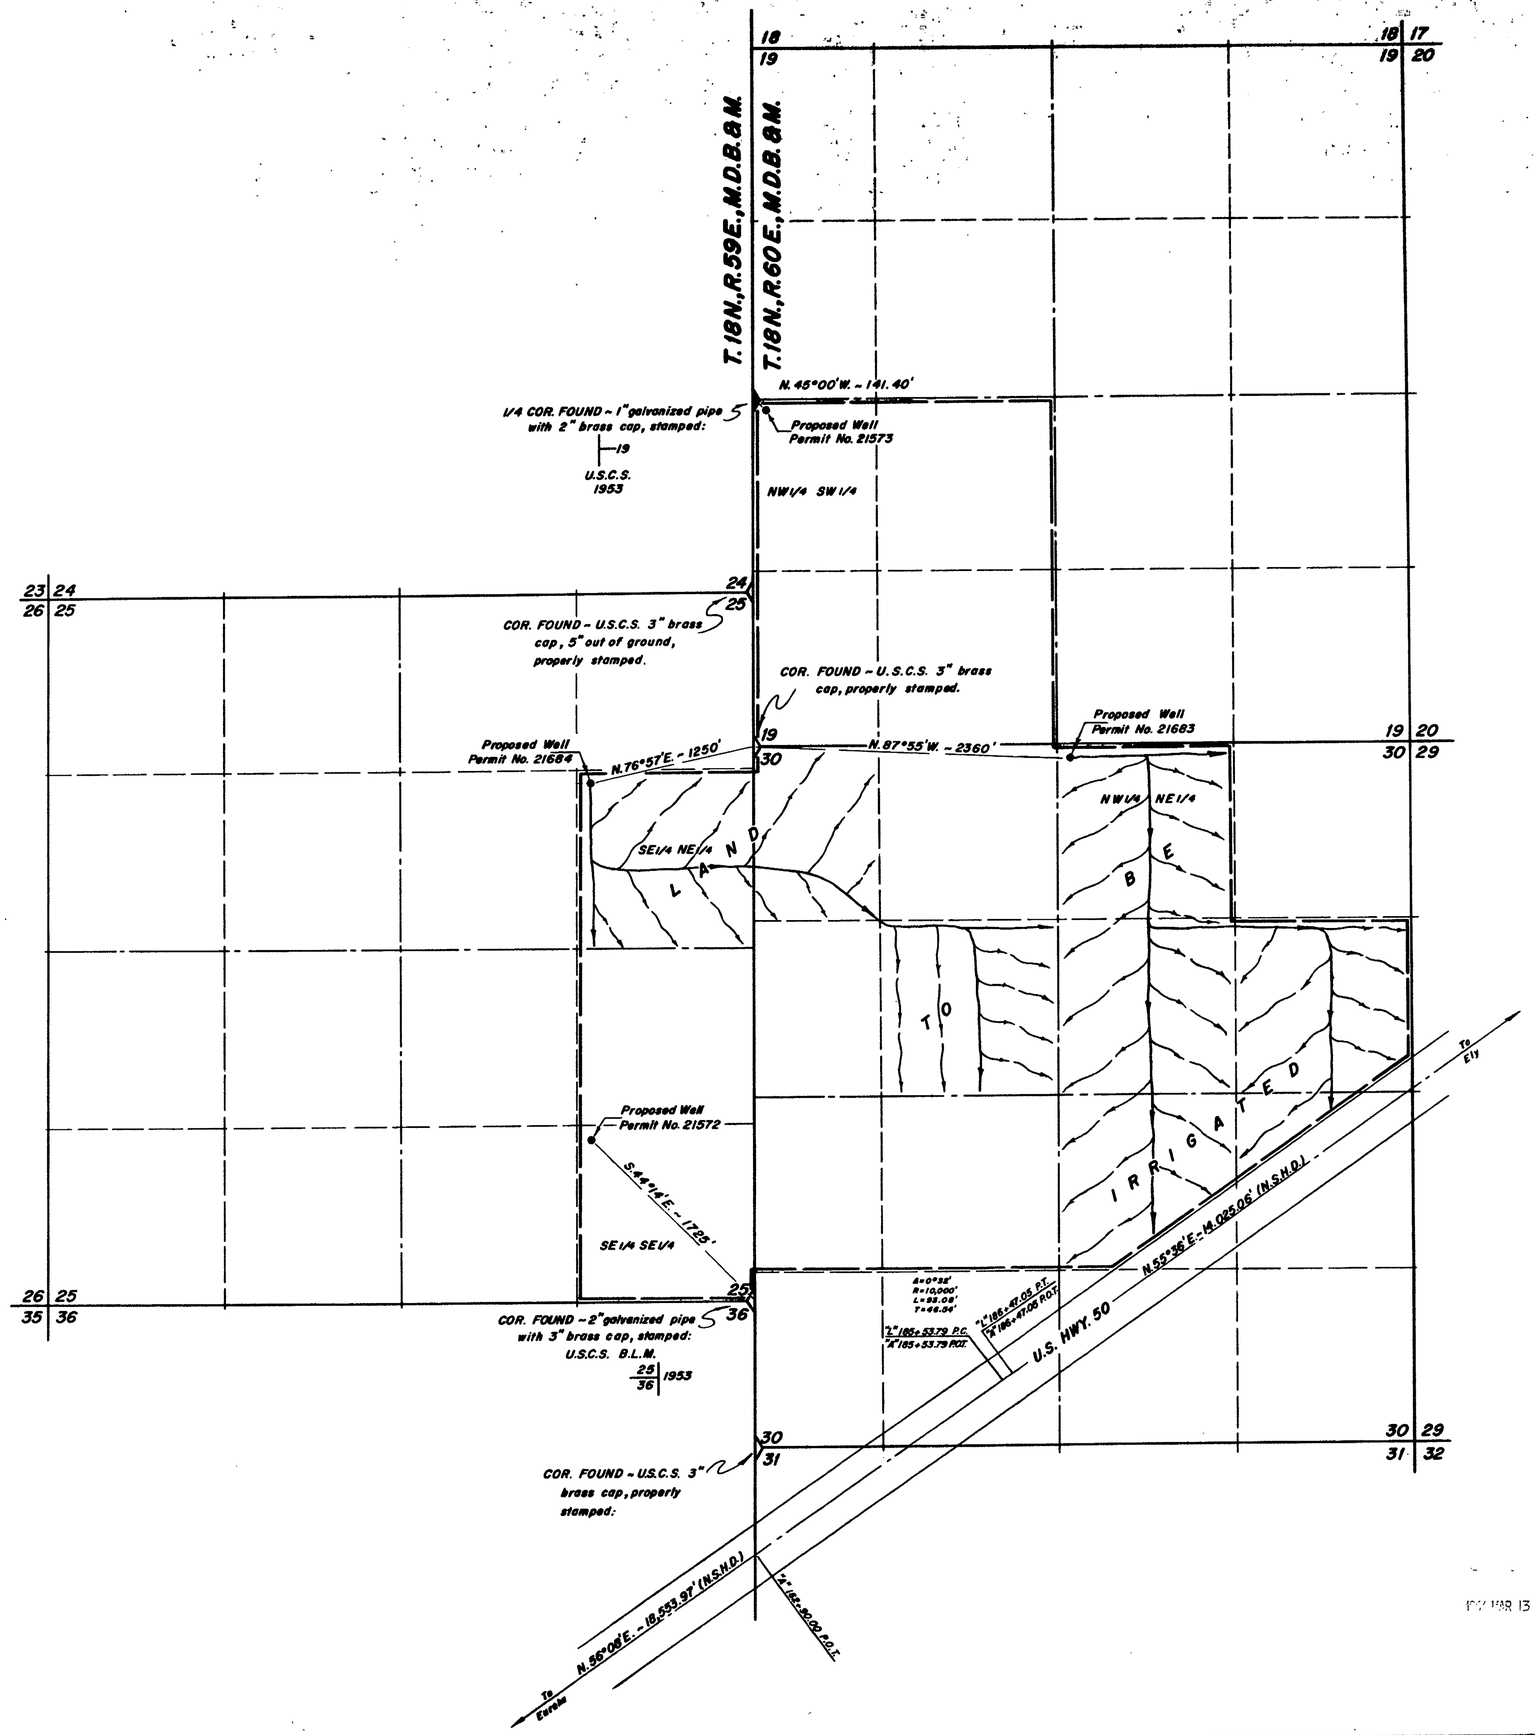

STATE OF NEVADA
County of White Pine } ss.

I, Robert W. Millard, being first duly sworn, depose and say that this map, consisting of one sheet, has been correctly drawn to the designated scale from field notes of a survey made under my supervision and direction between the 6th and 10th days of March, 1964 that it truly and correctly represents the proposed location and extent of the works used to divert water from Underground Sources in White Pine County, by

BILLY J. MOORE

for irrigation purposes. That the proposed point of diversion, the approximate location and size of the diverting channel, all reservoirs or basins, the location and names of all other works which will cross or connect with the proposed works, and the boundary of all lands, showing by 40-acre subdivisions the areas proposed to be irrigated, are fully and correctly designated thereon.

State Water Right Surveyor

Subscribed and sworn to before me this 6th day of March, 1964

Marilyn L. Manton

Notary Public in and for White Pine County, Nevada

My commission expires January 24, 1968.

0 600 1200 1800 2400

SCALE ~ 1" = 600'

1964 MAR 13 AM 8 34

FILED
March 13, 1964
STATE ENGINEER'S OFFICE

MAP TO ACCOMPANY APPLICATION TO APPROPRIATE WATER

FOR IRRIGATION & DOMESTIC

BY BILLY J. MOORE

FROM UNDERGROUND SOURCES

REGISTERED ENGINEERS F. W. MILLARD & SON LAND SURVEYORS
ELY & ELKO, NEVADA

21683 ← File under 21684