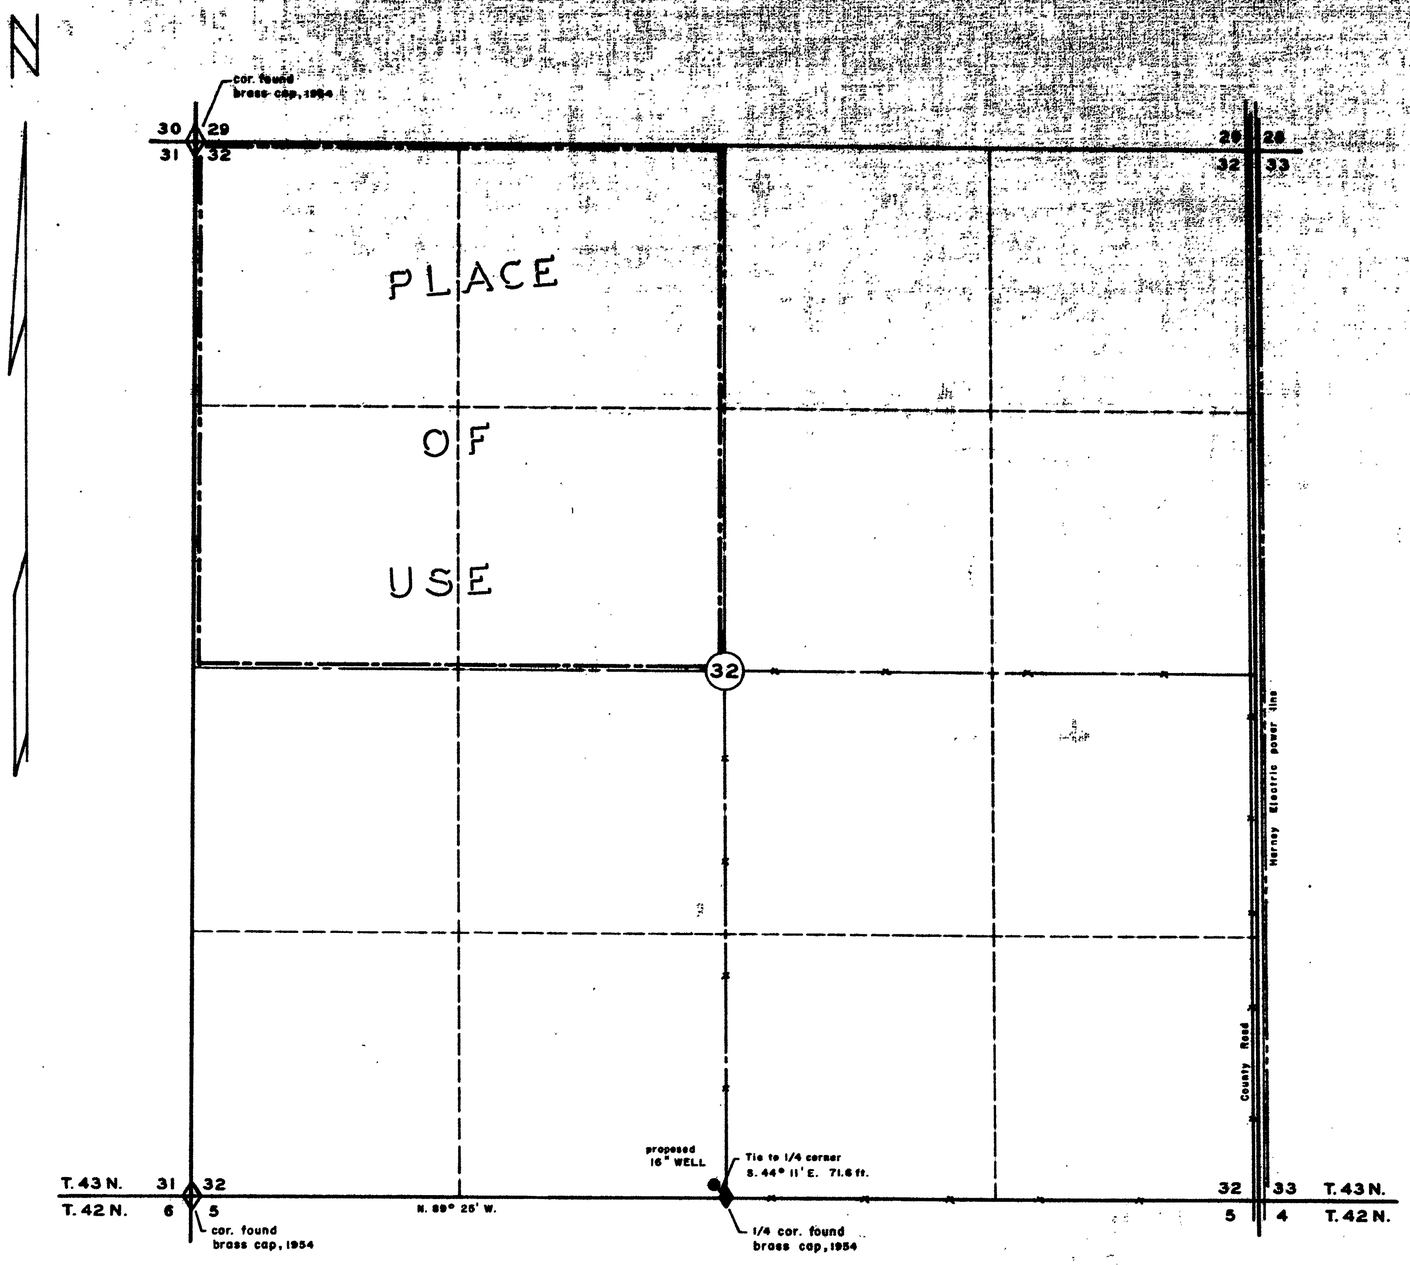

SECTION 32, T. 43 N., R. 37 E., MDM.

Bearing reference — South line Section 32, T. 43 N., R. 37 E., MDM from G.L.O. Dependent Resurvey Plat: N. 89° 25' W.

STATE OF NEVADA SS
COUNTY OF HUMBOLDT

I, *William J. Newman*, being first duly sworn, depose and say that this map, consisting of one sheet, has been correctly drawn to the designated scale from field notes of a survey made by me on the *5th* day of *December*, 1963; that it truly and correctly represents the location and extent of the proposed works used to divert water from *underground*, in *Humboldt* County, by *ROBERT DUFURRENA and PHILIP GABICA and PATRICIA GABICA* for irrigation and domestic purposes. That the proposed point of diversion, the approximate location and size of the diverting well, all reservoirs or basins, the location and names of all other works which will cross or connect with the proposed works, and the boundary of all lands, showing by 40-acre subdivisions the areas proposed to be irrigated, are fully and correctly designated thereon.

William J. Newman
State Water Right Surveyor No. 285

Subscribed and sworn to before me this *16th* day of *December*, 1963

James A. Callahan
Notary Public in and for Humboldt County, Nevada.

My Commission Expires *February 28, 1967*

SCALE 1 IN. — 400 FT.

500 0 500 1000

STATE ENGINEER
1963 DEC 18 AM 9 15

FILED
DEC 18, 1963
STATE ENGINEER'S OFFICE

MAP
TO ACCOMPANY APPLICATION TO
APPROPRIATE WATER FOR
IRRIGATION AND DOMESTIC USE
BY ROBERT DUFURRENA AND
PHILIP GABICA AND PATRICIA GABICA
FROM UNDERGROUND

21684