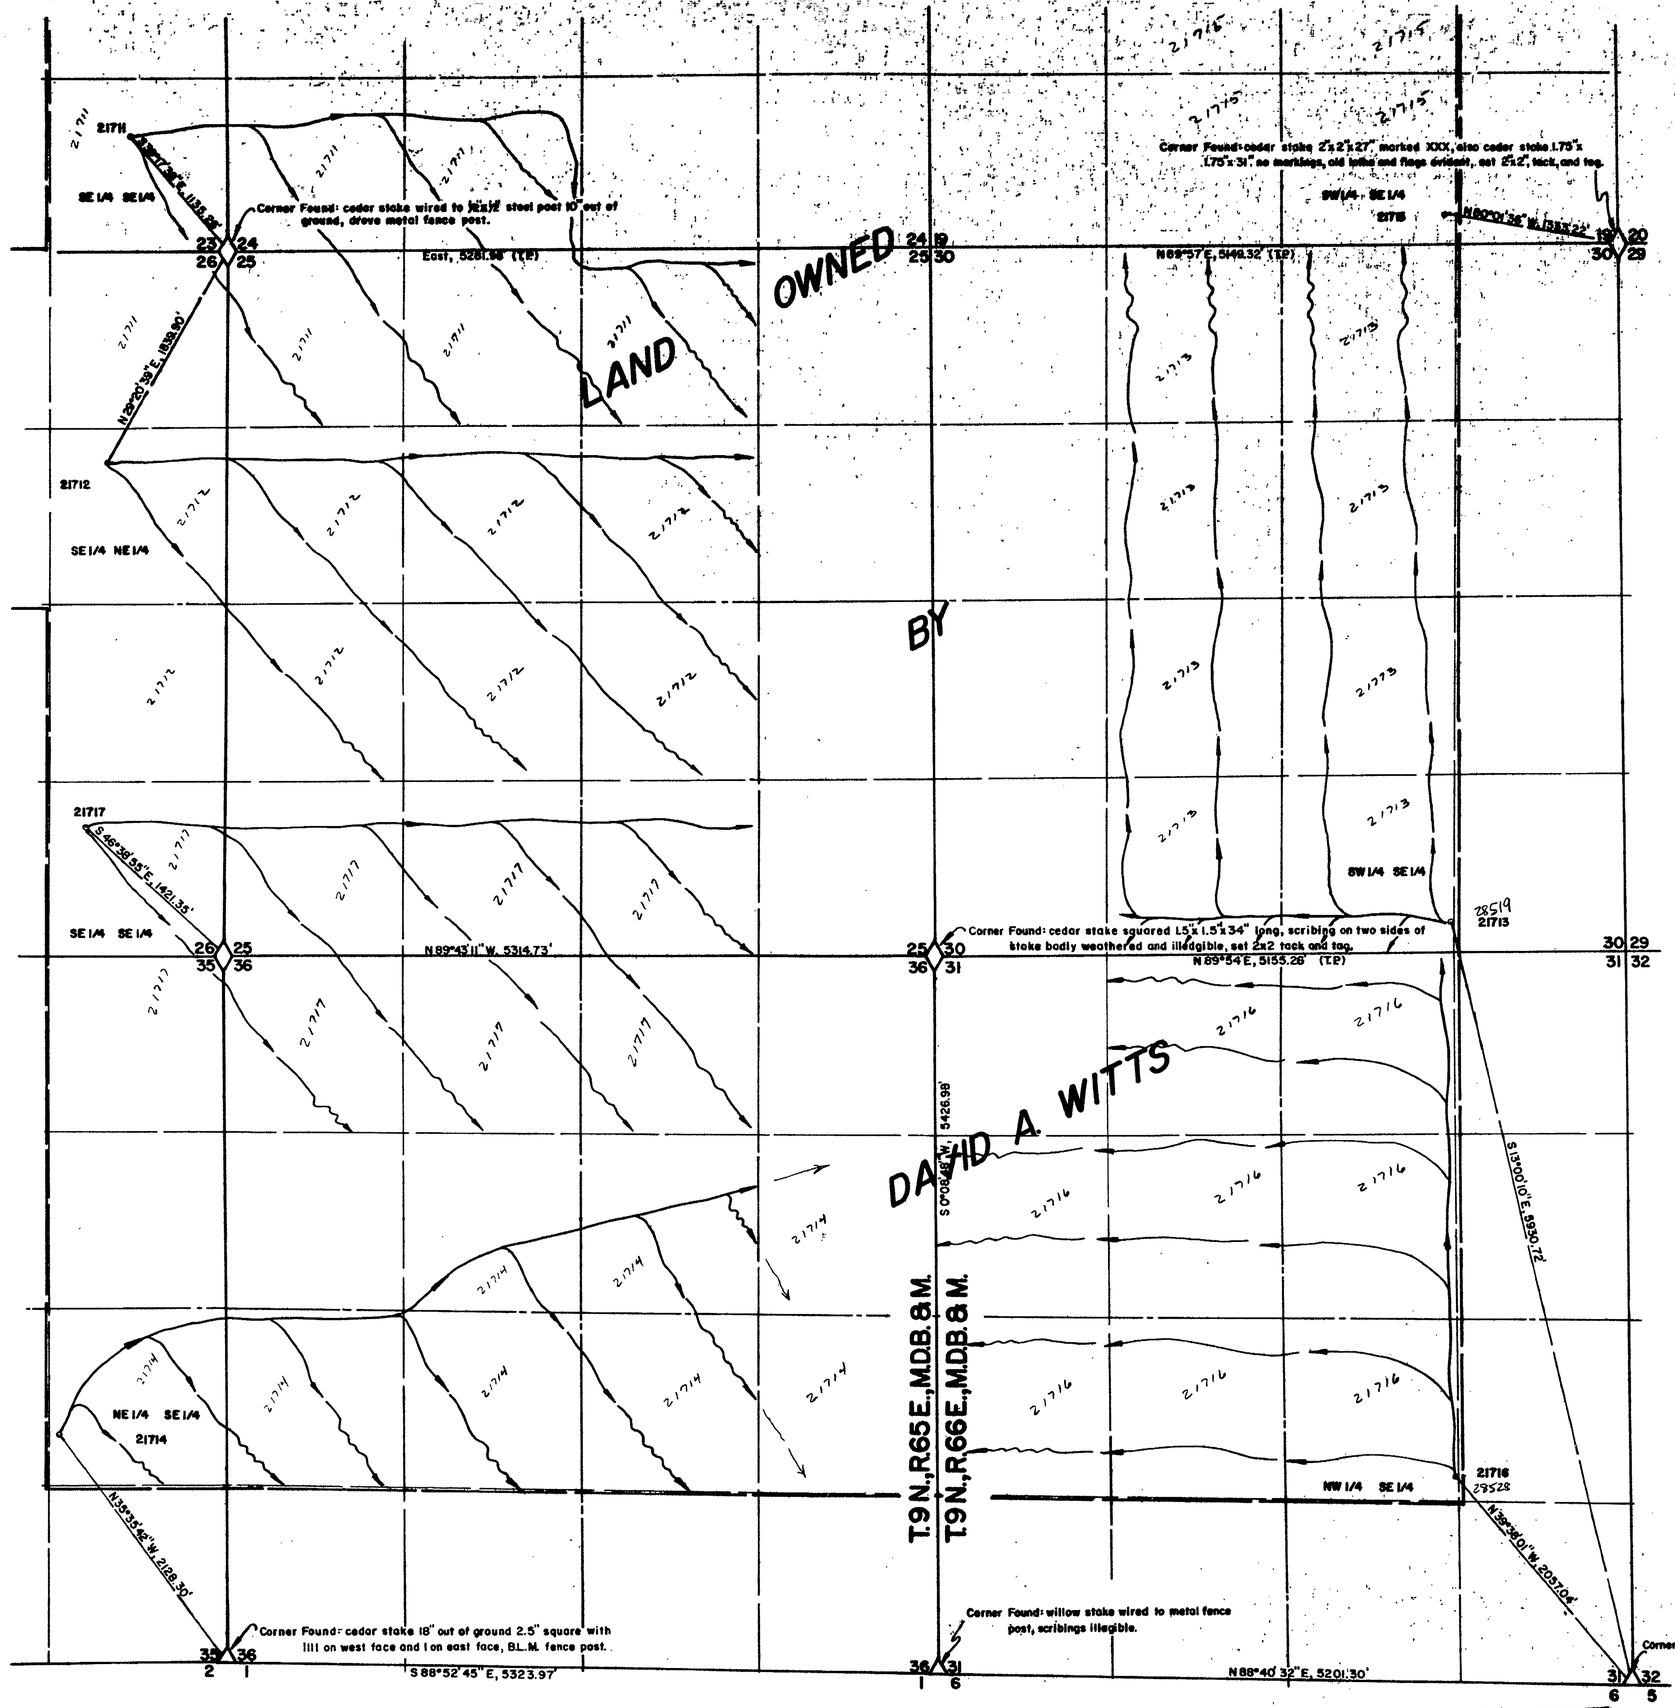

STATE OF NEVADA }
County of White Pine } ss.

I, Robert W. Millard, being first duly sworn, depose and say that this map, consisting of one sheet, has been correctly drawn to the designated scale from field notes of a survey made under my supervision and direction between the 1st and 10th days of April 1964 that it truly and correctly represents the proposed location and extent of the works used to divert water from underground sources in Lincoln County, by David A. Witts for irrigation purposes. That the proposed point of diversion, the approximate location and size of the diverting channel, all reservoirs or basins, the location and names of all other works which will cross or connect with the proposed works, and the boundary of all lands, showing by 40-acre subdivisions the areas proposed to be irrigated, are fully and correctly designated thereon.

State Water Right Surveyor

Subscribed and sworn to before me this fifteenth day of April, 1964

Marilyn L. Marston

Notary Public in and for White Pine County, Nevada

My commission expires January 24, 1968.

0 600 1200 1800 2400

Scale 1" = 600 feet

FILED
April 27, 1964
STATE ENGINEER'S OFFICE

MAP TO ACCOMPANY APPLICATION TO APPROPRIATE WATER

FOR IRRIGATION & DOMESTIC

BY DAVID A. WITTS

FROM UNDERGROUND SOURCES

REGISTERED ENGINEERS F. W. MILLARD & SON ELY & ELKO, NEVADA LAND SURVEYORS

28528 28519 21715 21711 File under 21712 21713 21714 21716 21717