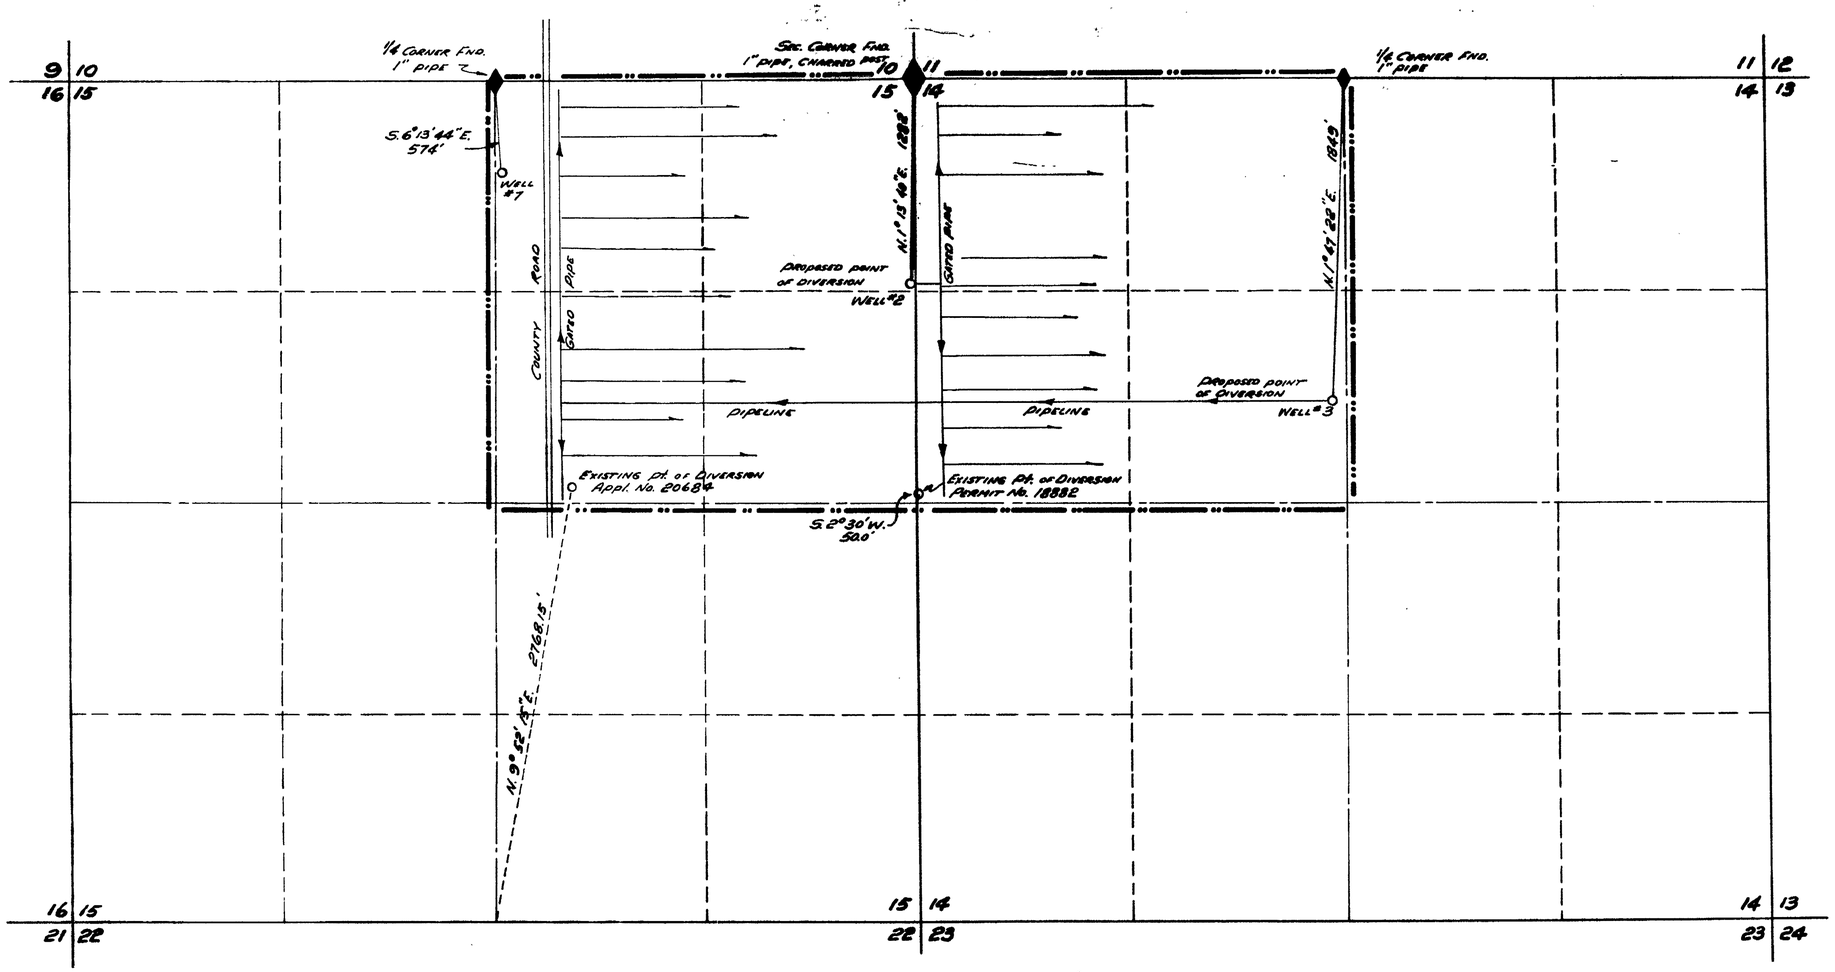

T.40N., R.33E., M.D.B.&M.

STATE OF NEVADA
COUNTY OF ORMSBY } S.S.

I, RICHARD M. BLACK, BEING FIRST DULY SWORN, DEPOSE AND SAY THAT THIS MAP, CONSISTING OF ONE SHEET, HAS BEEN CORRECTLY DRAWN TO THE DESIGNATED SCALE FROM FIELD NOTES OF A SURVEY MADE UNDER MY SUPERVISION AND DIRECTION ON THE 24TH DAY OF DECEMBER, 1963; THAT THE PROPOSED POINT OF DIVERSION AN EXISTING POINT OF DIVERSION UNDER PERMIT NO. 18882, THE APPROXIMATE LOCATION AND SIZE OF THE DIVERTING CHANNEL OR OTHER CONDUIT, ALL RESERVOIRS OR BASINS, THE LOCATION AND NAMES OF ALL OTHER WORKS WHICH WILL CROSS OR CONNECT WITH THE PROPOSED WORKS, AND THE BOUNDARY OF ALL LANDS, SHOWING BY 40-ACRE SUBDIVISIONS THE AREAS PROPOSED TO BE IRRIGATED BY GEORGE DEWEY McDONOUGH FROM UNDERGROUND FOR IRRIGATION AND DOMESTIC IN HUMBOLDT COUNTY, ARE FULLY AND CORRECTLY DESIGNATED THEREON.

Richard M. Black
STATE WATER RIGHT SURVEYOR

SUBSCRIBED AND SWORN TO BEFORE ME THIS 22nd DAY OF JANUARY, 1964.

Mrs. Hilda Sherwood
NOTARY PUBLIC IN AND FOR ORMSBY COUNTY, NEVADA.
My Commission Expires July 1, 1965

ST. ENGINEER
1964 JAN 22 AM 9 47

FILED
Jan. 22, 1964
STATE ENGINEER'S OFFICE

500 0 500 1000 1500 2000 2500

SCALE: 1 in. = 500 FT.

MAP TO ACCOMPANY APPLICATION TO CHANGE THE POINT OF DIVERSION OF WATER HERETOFORE APPROPRIATED UNDER PERMIT No. 18882 BY GEO. DEWEY McDONOUGH FOR IRRIGATION & DOMESTIC FROM UNDERGROUND

23316 Ret for Corr 9/8/66

23315 23315 File 21722