STATE OF NEVADA }
County of White Pine }

I, Robert W. Millard, being first duly sworn, depose and say that this map, consisting of one sheet, has been correctly drawn to the designated scale from field notes of a survey made under my supervision and direction between the 24th and 27th days of May, 1964, that it truly and correctly represents the proposed location and extent of the works used to divert water from underground sources in Pershing County, by Red Top Mining Co. for mining and milling purposes. That the proposed point of diversion and return, the location of the mill, the approximate size and capacity of the diverting channel, and the location and names of all other works or streams which are crossed by or connected with said works, are fully and correctly designated hereon.

State Water Right Surveyor

Subscribed and sworn to before me this 16th day of June, 1964.

Marilyn L. Marston
Notary Public in and for White Pine County, Nevada

My commission expires January 24, 1968

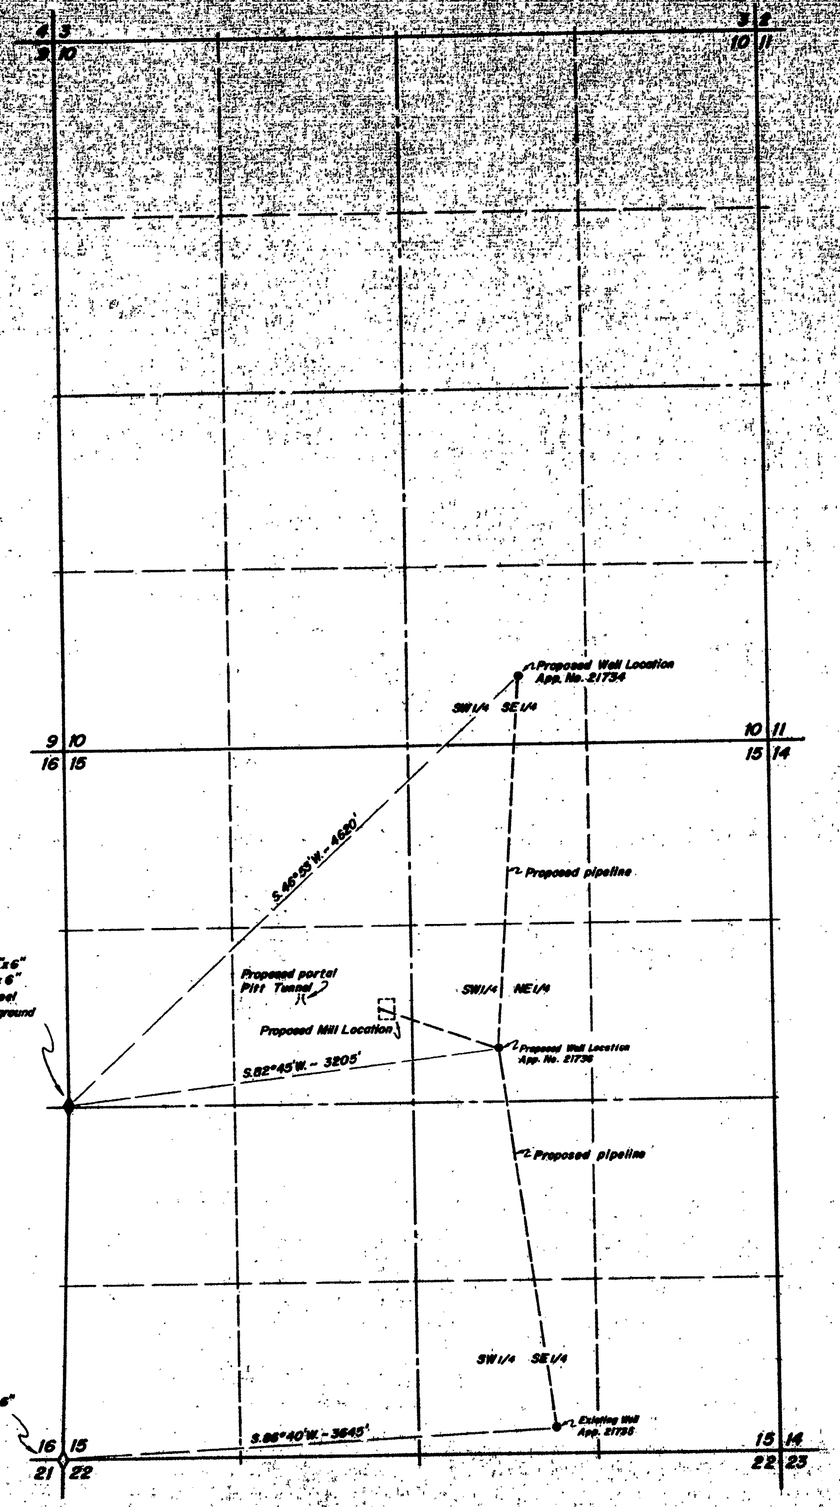

T.28N., R.34E., M.D.B.&M.

Survey Data:
Field books - Elko No. 9
Elko No. 2

0 600 1200 1800 2400
Scale - 1" = 600'

FILED
June 19, 1964
STATE ENGINEER'S OFFICE

MAP TO ACCOMPANY APPLICATION
TO APPROPRIATE WATER
FOR MINING AND MILLING and Domestic
BY RED TOP MINING CO.
FROM UNDERGROUND SOURCES
REGISTERED ENGINEERS F. W. MILLARD & SON LAND SURVEYORS
6/16/64 ELY & ELKO, NEVADA

21734