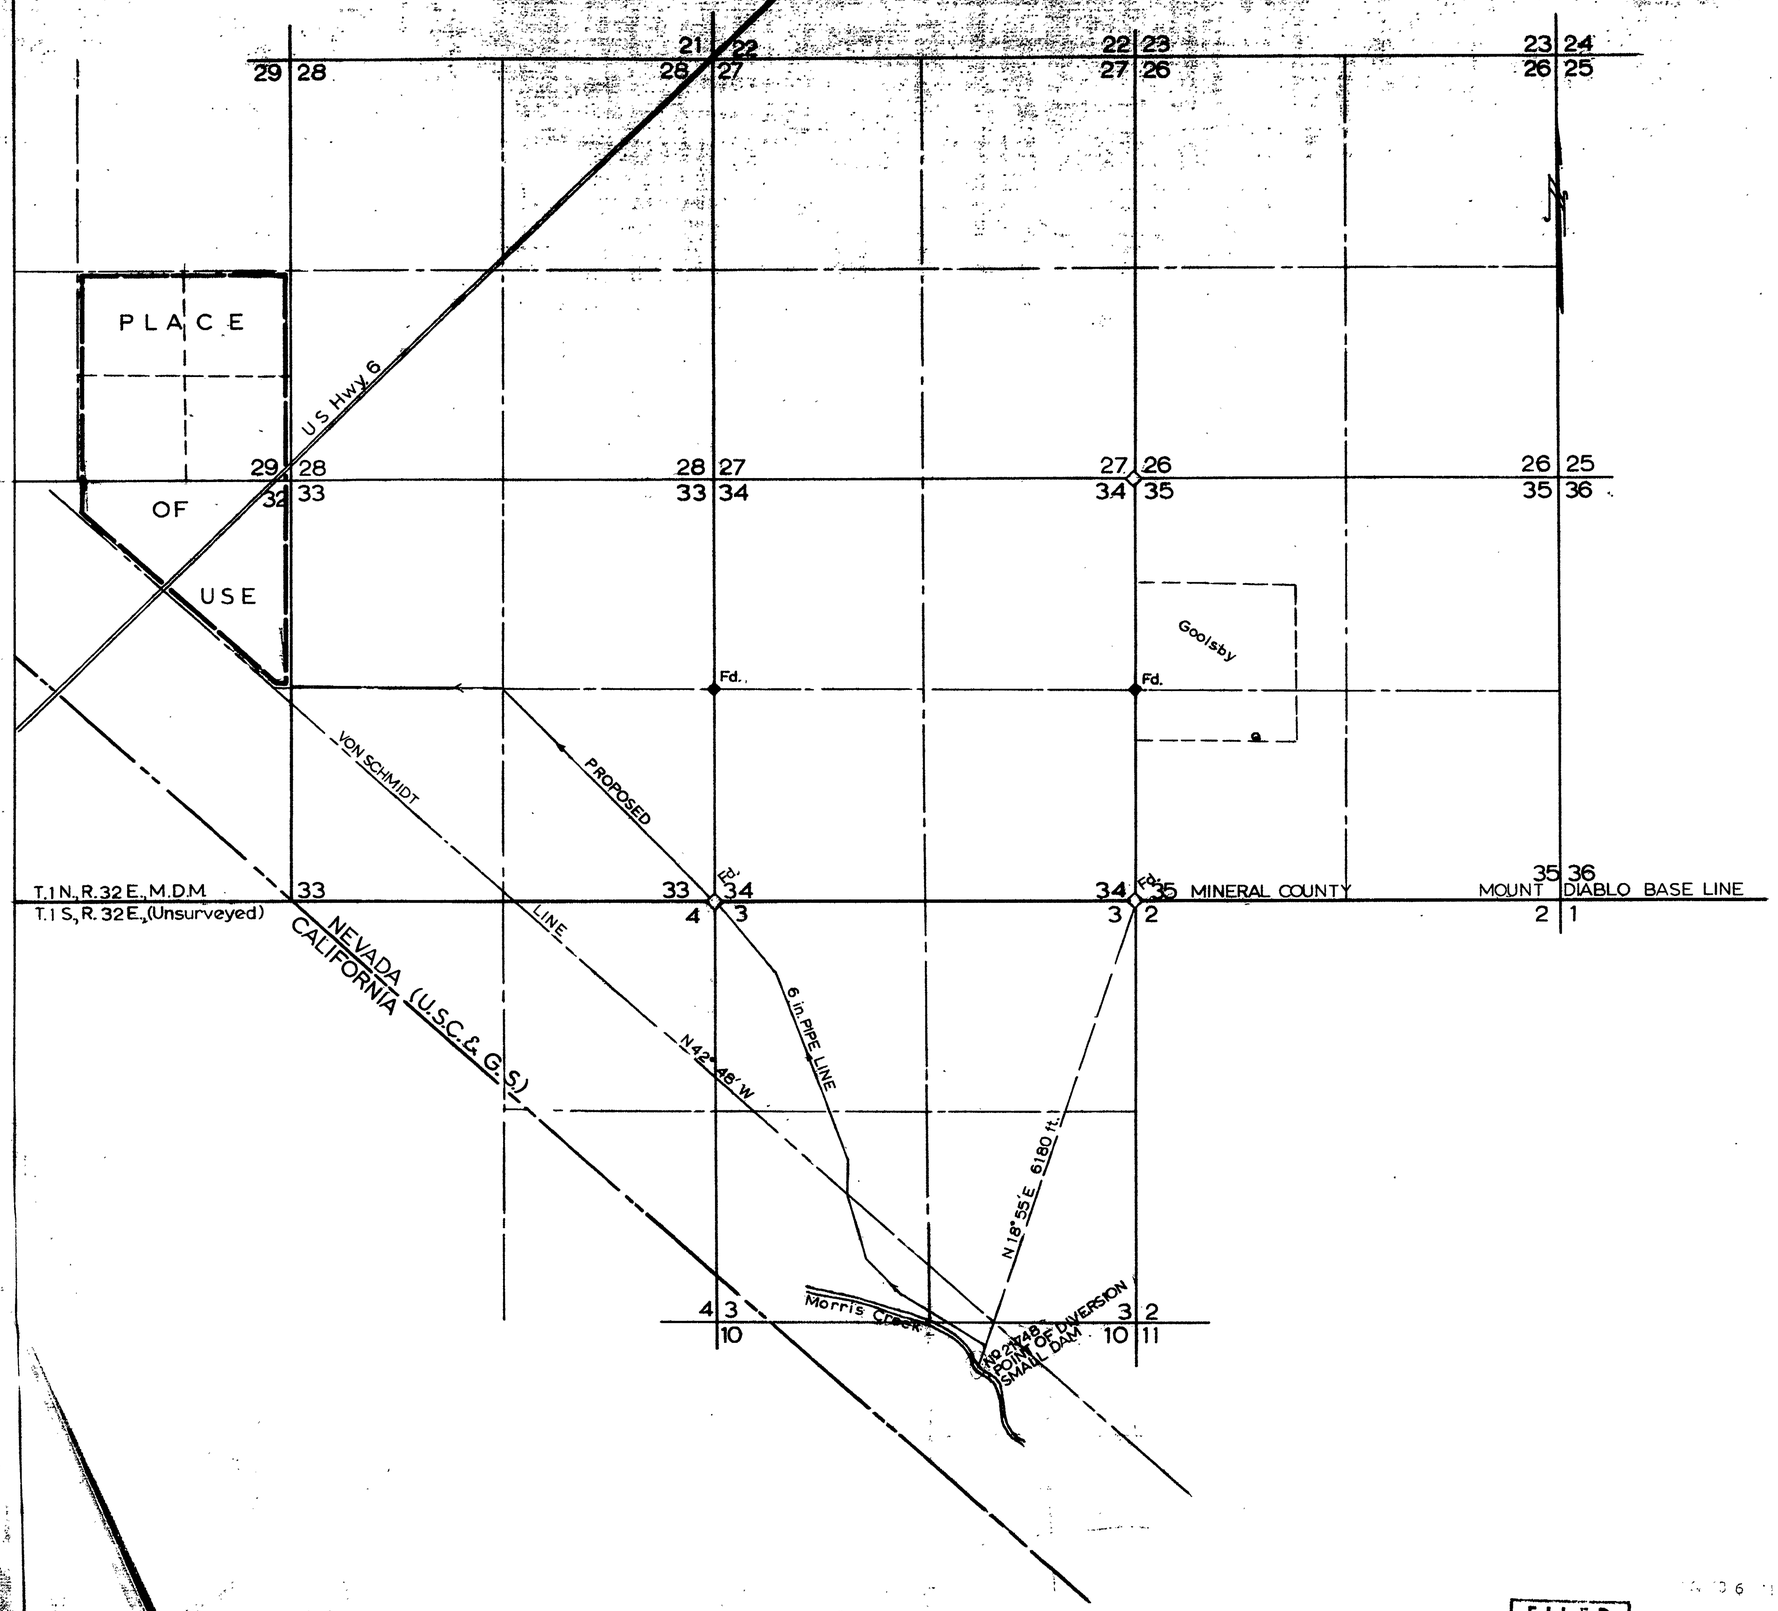

STATE OF NEVADA
COUNTY OF NYE } SS

I, Harry H. Hughes, being first duly sworn, depose and say that this map, consisting of one sheet, has been correctly drawn to the designated scale from field notes of a survey made by me (or under my supervision and direction) between the 14 th day of January and the 15th day of January 1964 ; that it truly and correctly represents the proposed location and extent of the works used to divert water from Morris Creek, in Esmeralda County, by Nevada Farm & Development Corp, for domestic, commercial & recreational purposes. That the proposed point of diversion, the approximate location and size of the diverting channel, all reservoirs or basins, the location and names of all other works which will cross or connect with the proposed works; and the boundary of all lands, showing by 40-acre subdivisions the areas proposed to be irrigated, are fully and correctly designated thereon.

Harry H. Hughes
State Water Right Surveyor

Subscribed and sworn to before me
this 17th day of Jan. 1964

Notary Public in and for Nye County, Nevada

PAULA A. DOUGLASS
NYE COUNTY
My Commission Expires May 28, 196

SCALE 1 in. = 1000 ft.

0 500 1000 2000 3000 4000

FILED
Feb. 6, 1964
STATE ENGINEER'S OFFICE

MAP TO ACCOMPANY
APPLICATION TO APPROPRIATE WATER
FOR
COMMERCIAL, DOMESTIC
BY
NEVADA FARM & DEVELOPMENT CORP.
FROM
MORRIS CREEK

21748