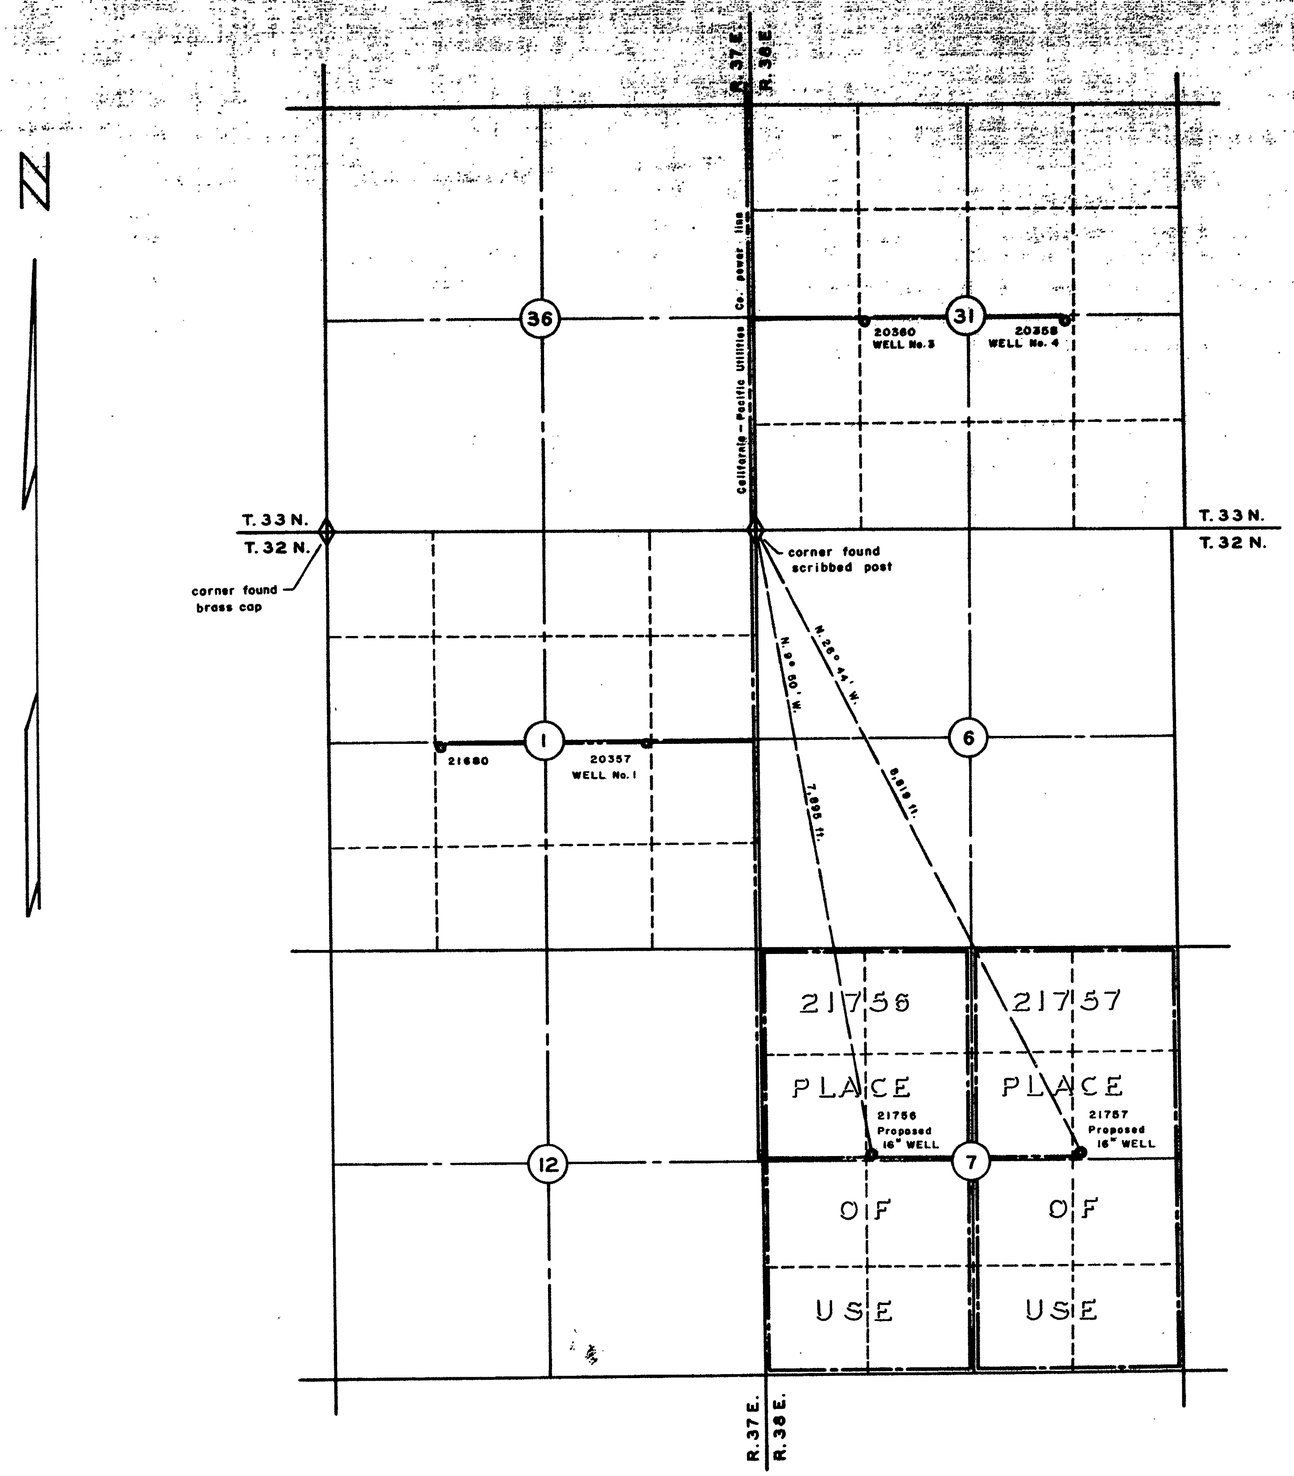

STATE OF NEVADA
COUNTY OF HUMBOLDT SS

I, *William J. Newman*, being first duly sworn, depose and say that this map, consisting of one sheet, has been correctly drawn to the designated scale from field notes of a survey made by me between the *18 th* day of *April* and the *18 th* day of *May*, 1962; that it truly and correctly represents the location and extent of the proposed works used to divert water from *underground* in *Pershing* County, by *H. H. and W. OIL CO.* for irrigation and domestic purposes.
That the proposed point of diversion, the approximate location and size of the diverting well, all reservoirs or basins, the location and names of all other works which will cross or connect with the proposed works, and the boundary of all lands, showing by 40-acre subdivisions the areas proposed to be irrigated, are fully and correctly designated thereon.

William J. Newman
State Water Right Surveyor No. 285

Subscribed and sworn to before me this *9 th* day of *March*, 1964

James A. Callahan
Notary Public in and for Humboldt County, Nevada

My Commission Expires *February 28, 1967*

SCALE 1 INCH — 1000 FEET
1000 0 1000 2000 3000

Bearing reference — Taped survey for California-Pacific Utilities Co., Grass Valley Extension power line, Drg. No. 14-311 and work order no. 2509-1962. Power line tied to all section corners when found. South boundary Section 29, T. 36 N., R. 38 E., MDB.&M. N. 89° 50' 30" W.

FILED
MAR 11, 1969
STATE ENGINEER'S OFFICE

STATE ENGINEER
1964 MAR 11 AM 10 36

MAP
To Accompany Application to Appropriate Water for Irrigation & Domestic Use by H. H. and W. OIL CO. from Underground

21757 - 21756