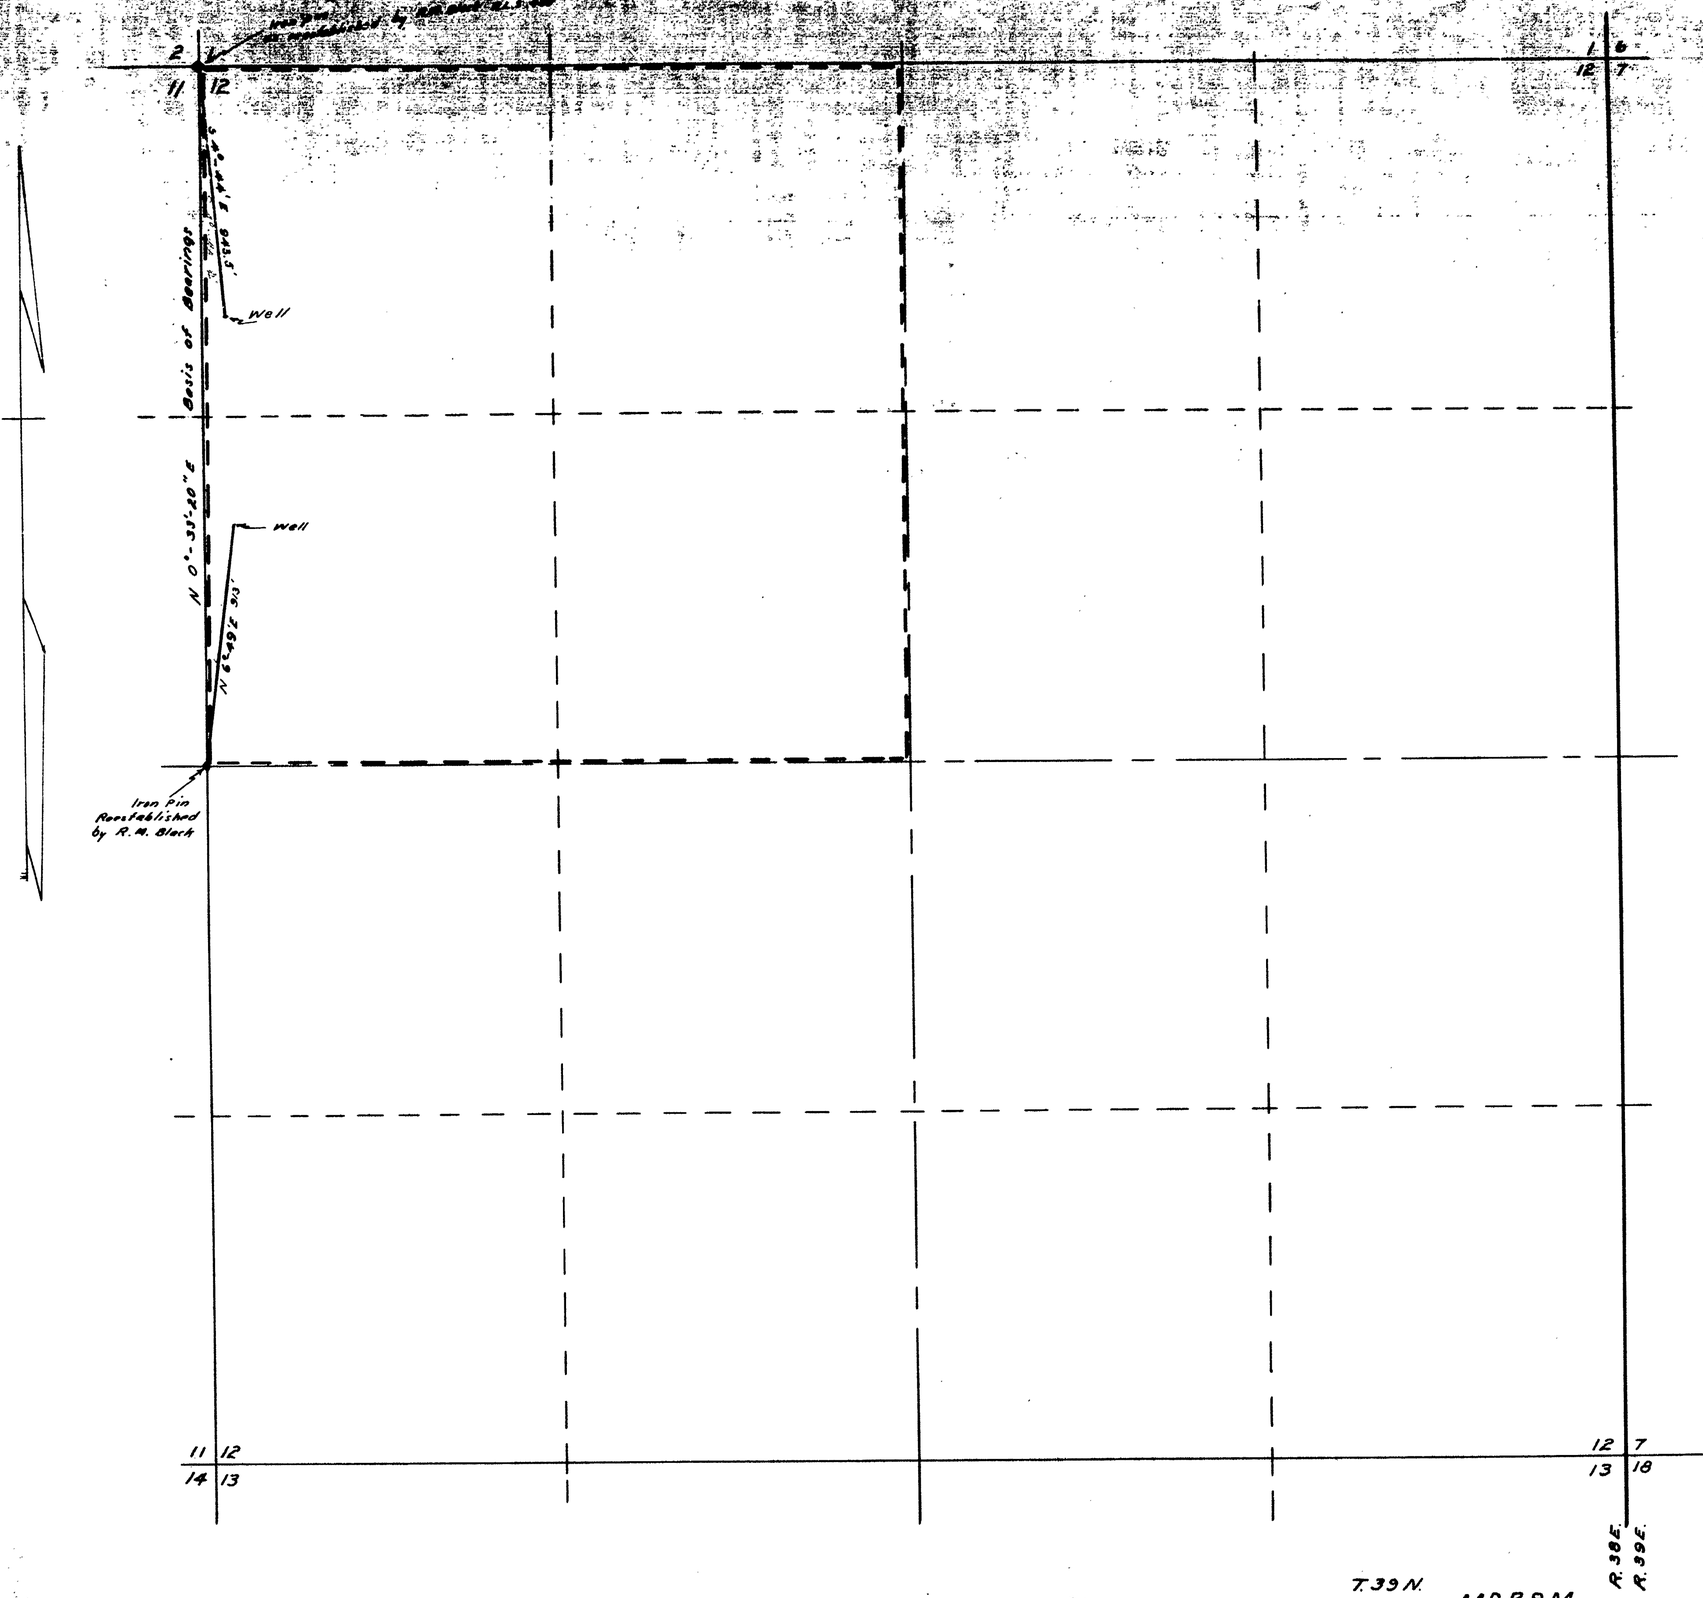

State of Nevada
County of Humboldt } S.S.

I, J. R. Caldwell, being first duly sworn, depose and say that this map has been correctly drawn to the designated scale from field notes of a survey made by me on the 16th Day of November, 1963; that it truly and correctly represents the proposed location and extent of the works used to divert water from an underground source, in Humboldt County by Leslie C. Legge and/or Florence B. Legge for irrigation and domestic purposes, that the proposed point of diversion the approximate location and size of the diverting channel, all resevoirs or basins the location and names of all other works which will cross or connect with the proposed works, and the boundry of all lands, showing by 40-acre subdivisions the areas to be irrigated, are fully and correctly designated thereon.

J. R. Caldwell
State Water Right Surveyor

Subscribed and sworn to before me this 22nd day of November, 1963

James A. Callahan
Notary Public in and For Humboldt County, Nevada

My Commission Expires February 28, 1967

Scale 1" = 300'

FILED
Nov. 26, 1963
STATE ENGINEER'S OFFICE

STATE ENGINEER
1963 NOV 26 AM 10 26

MAP
To Accompany Application
To Appropriate Water for
Irrigation and Domestic
Purposes
By: Leslie C. Legge and/or
Florence B. Legge

From: An Underground Source

21762 21761 ← File under