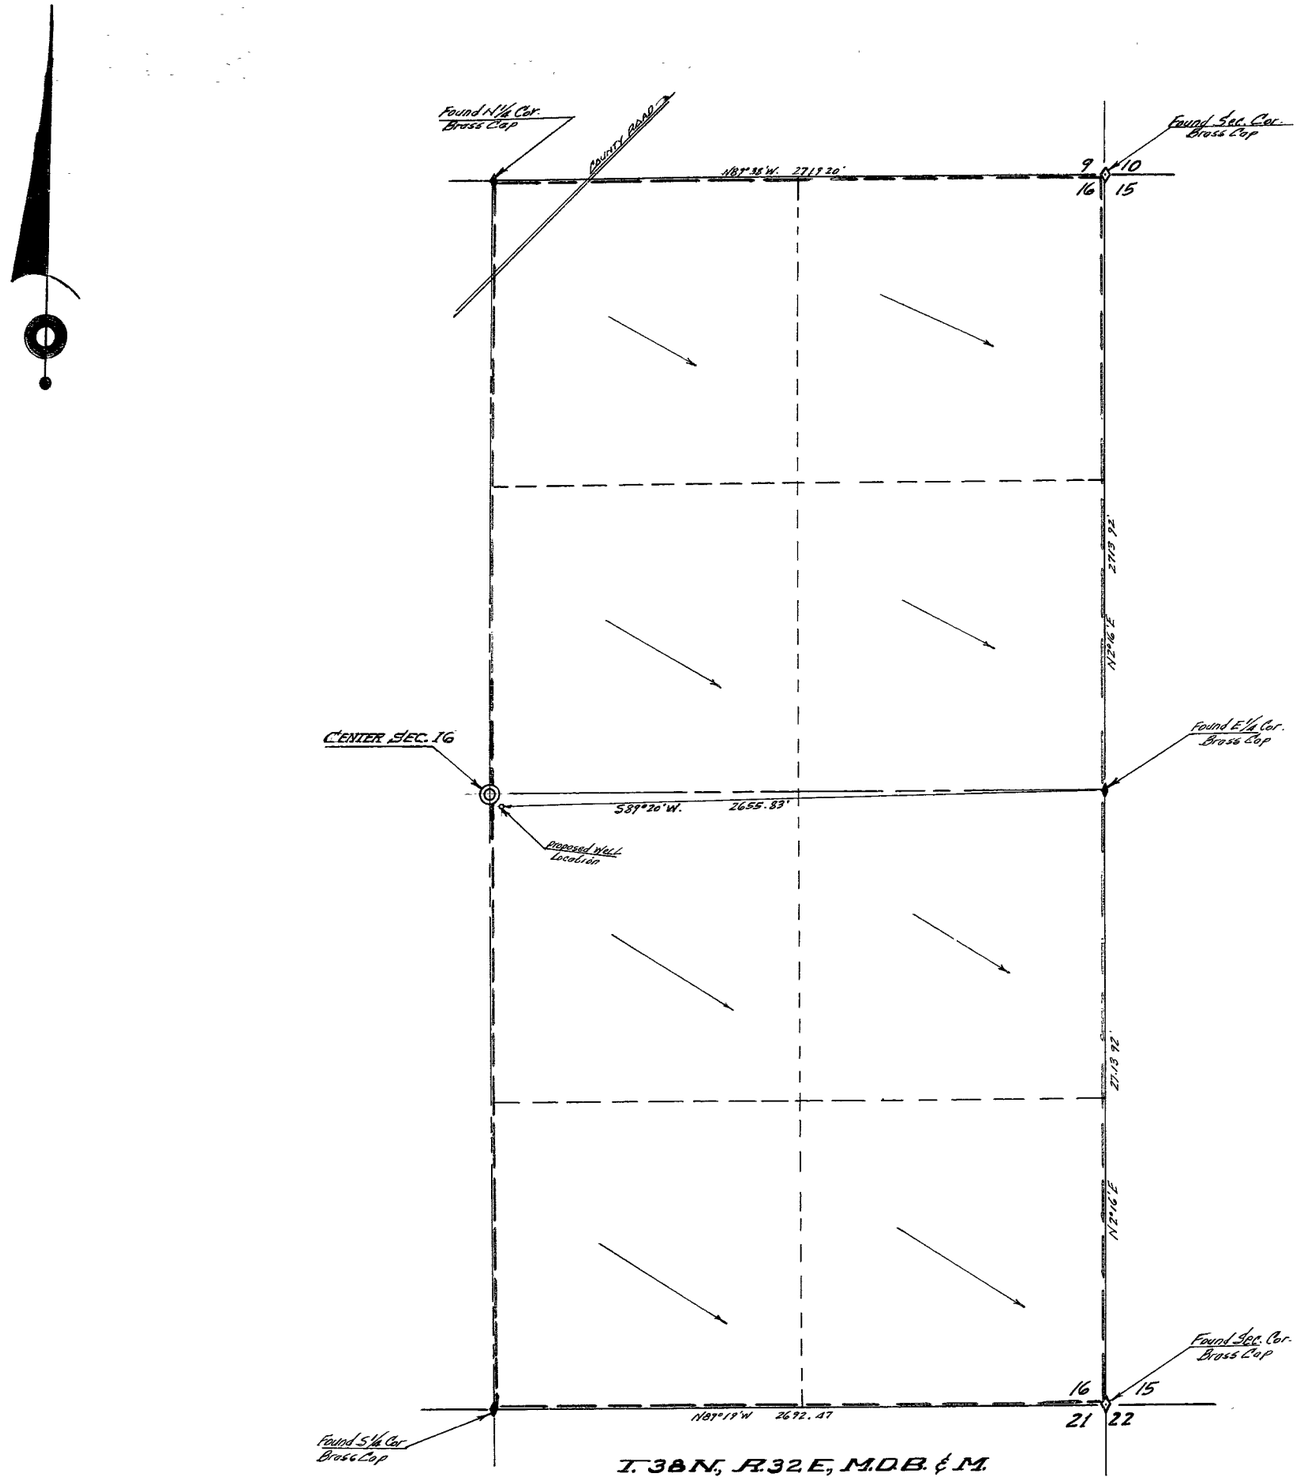

STATE OF NEVADA
COUNTY OF HUMBOLDT } S. S.

I, Richard M. Black, being first duly sworn depose and say that this map, consisting of one sheet, has been correctly drawn to the designated scale from field notes of a survey made by me between the 13th day of February and the 15th day of February, 1964, that it fully and correctly represents the proposed location and extent of the works used to divert water from underground in Humboldt County, by MATHILDA L. BATTILANA for irrigation and domestic purposes. That the proposed point of diversion, approximate location and size of the diverting channel, all reservoirs or basins and the location and names of all other works which will cross or connect with the proposed works, and the boundary of all lands showing by 40-acre sub-divisions the areas proposed to be irrigated are fully and correctly designated thereon.

Richard M. Black
STATE WATER RIGHT SURVEYOR

Subscribed and sworn to before me this 2nd day of March, 1964.

Mae Wise Sherwood
Notary Public in and for Ormsby County, Nevada

SCALE 1" = 300'

FILED
MAR. 2, 1964
STATE ENGINEER'S OFFICE

MAP

TO ACCOMPANY APPLICATION TO APPROPRIATE WATER FOR IRRIGATION & DOMESTIC BY~ MATHILDA L. BATTILANA FROM UNDERGROUND

21788