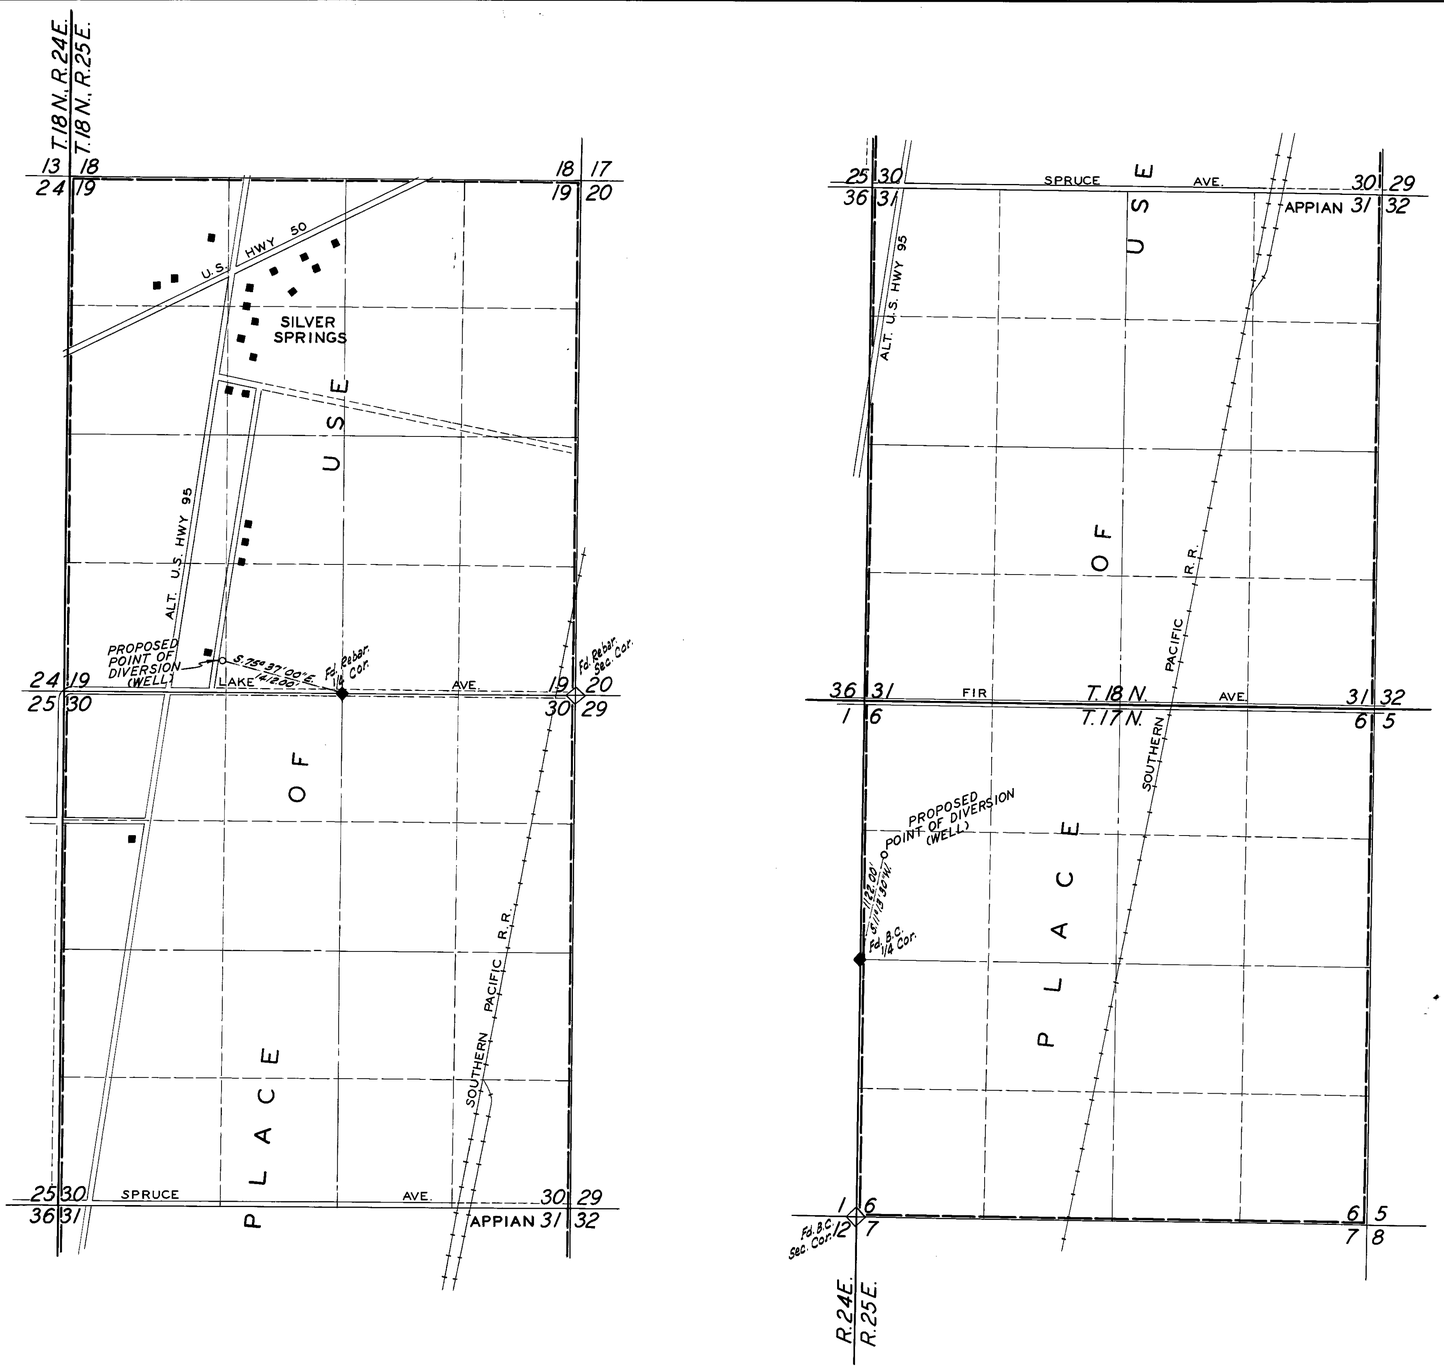

Basis of Bearings ~ West Line Sec. 6 & South Line Sec. 19

STATE OF NEVADA } SS
COUNTY OF LYON

I, Eugene C. Sprout, being first duly sworn, depose and say that this map, consisting of one sheet, has been correctly drawn to the designated scale from field notes of a survey made by me (or under my supervision and direction) on the 29th day of January, 1964; that it truly and correctly represents the proposed location and extent of the works used to divert water from an underground source in Lyon County, by Merle S. Peek, for Quasi-Municipal and Industrial purposes. That the proposed points of diversion, the location and names of all other works crossed by or connected with the proposed works, and the boundary of all lands, showing by 40-acre subdivisions the areas proposed to be served, are fully and correctly designated thereon.

EUGENE C. SPROUT
STATE WATER RIGHT SURVEYOR No. 257

Subscribed and sworn to before me this 4TH day of February, 1964.

Ronald D. Byrd
NOTARY PUBLIC IN & FOR SAID COUNTY & STATE

My commission expires January 8, 1966

1600 800 400 200 0 400 800 1600
SCALE - 1" = 800'

21800 CERTIFICATE No. 7405 ISSUED 7-27-70

Feb. 7, 1964

MAP
TO ACCOMPANY APPLICATION
TO APPROPRIATE WATER FOR
QUASI-MUNICIPAL & INDUSTRIAL PURPOSES
BY
M.S. PEEK
FROM AN UNDERGROUND SOURCE
IN LYON COUNTY, NEVADA

SPROUT ENGINEERS, INC.
1715 'B' STREET
SPARKS, NEVADA

FEB. 4, 1964
8038-A-64
LMH

79585 21801 21800