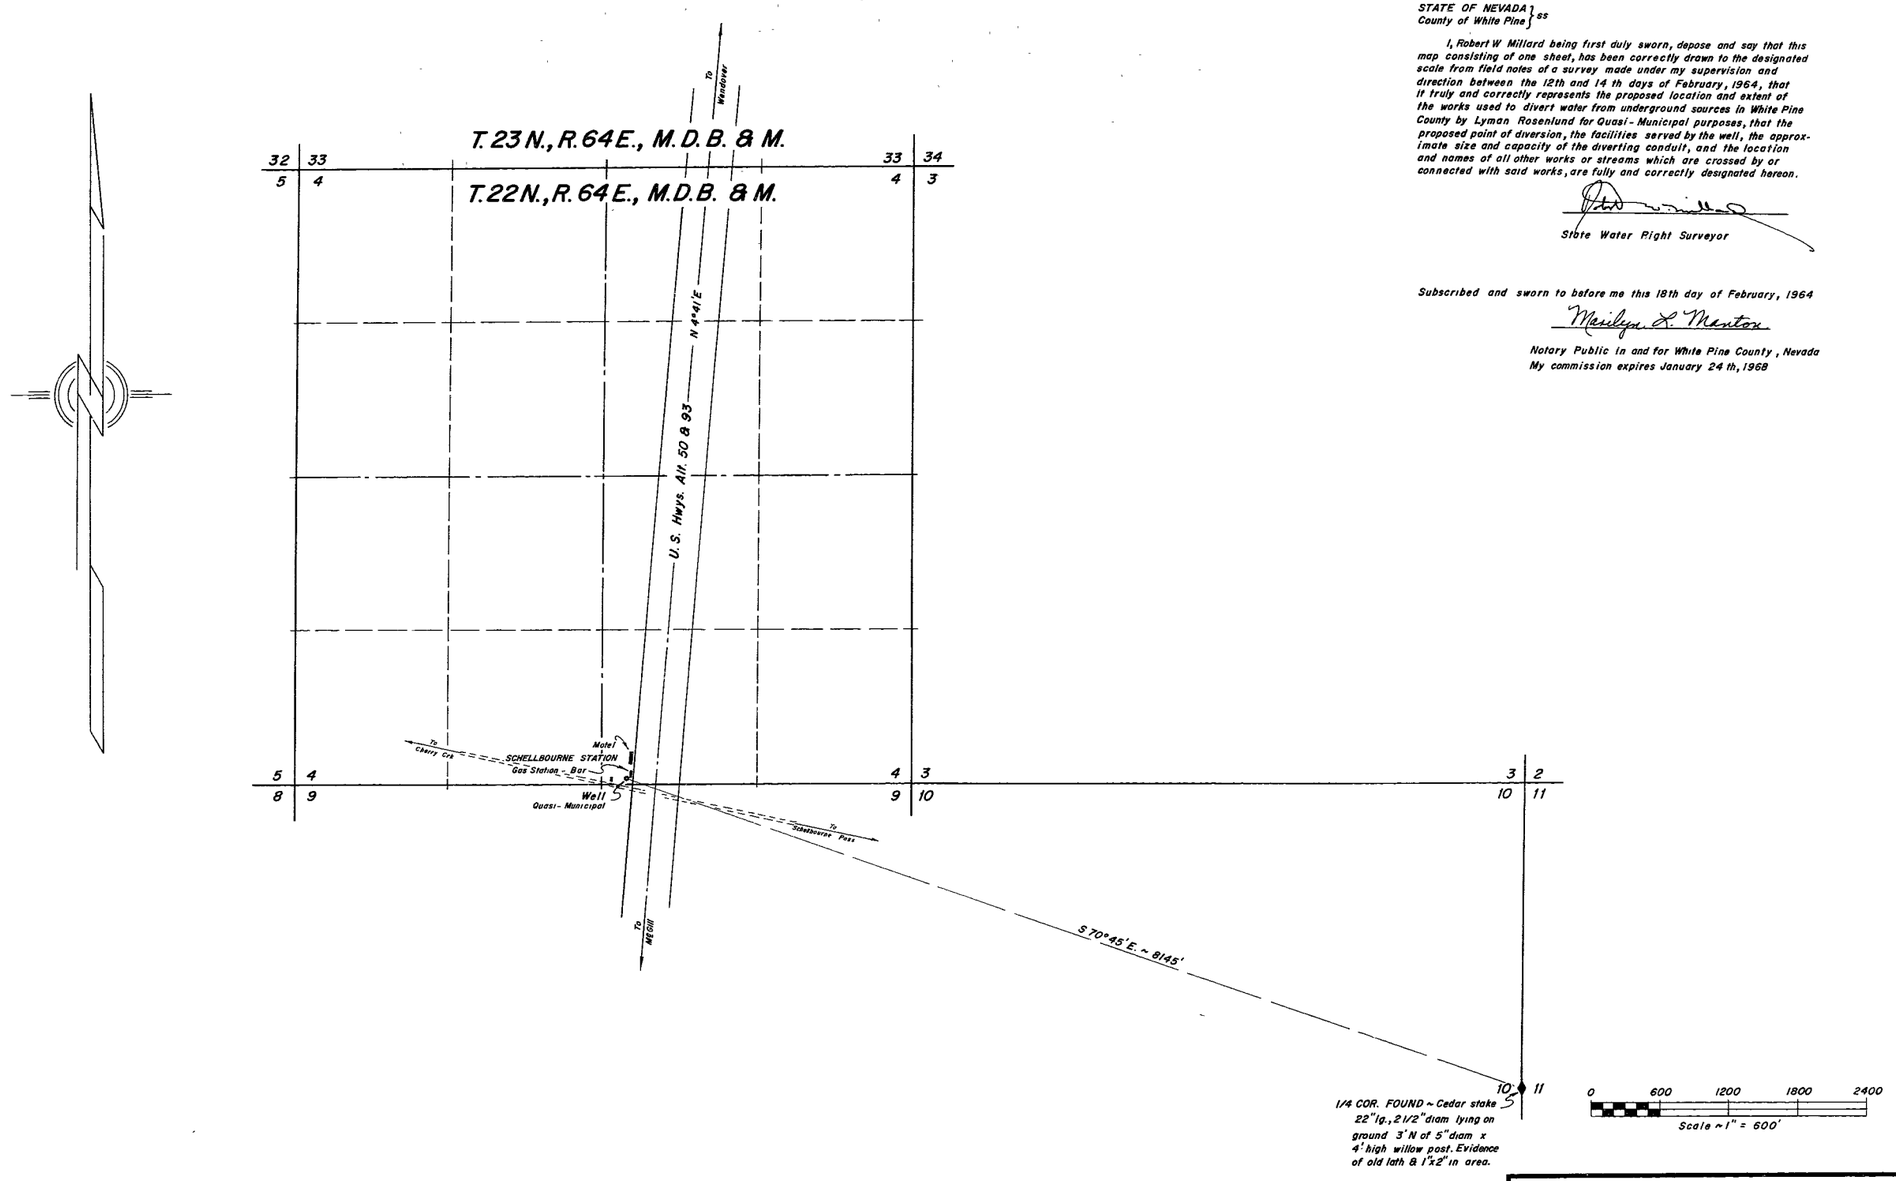

STATE OF NEVADA }
County of White Pine } ss

I, Robert W Millard being first duly sworn, depose and say that this map consisting of one sheet, has been correctly drawn to the designated scale from field notes of a survey made under my supervision and direction between the 12th and 14 th days of February, 1964, that it truly and correctly represents the proposed location and extent of the works used to divert water from underground sources in White Pine County by Lyman Rosenlund for Quasi-Municipal purposes, that the proposed point of diversion, the facilities served by the well, the approximate size and capacity of the diverting conduit, and the location and names of all other works or streams which are crossed by or connected with said works, are fully and correctly designated hereon.

State Water Right Surveyor

Subscribed and sworn to before me this 18th day of February, 1964

Marilyn L. Menton

Notary Public in and for White Pine County, Nevada
My commission expires January 24 th, 1968

29961

CERTIFICATE No. 6633 ISSUED 4-25-68

FILED
FEB 24, 1969
STATE ENGINEER'S OFFICE

MAP TO ACCOMPANY APPLICATION
TO APPROPRIATE WATER

FOR QUASI - MUNICIPAL

BY LYMAN J. ROSENLUND

FROM UNDERGROUND SOURCES

REGISTERED ENGINEERS F. W. MILLARD & SON LAND SURVEYORS
ELY & ELKO, NEVADA

2/18/64

29961 21815