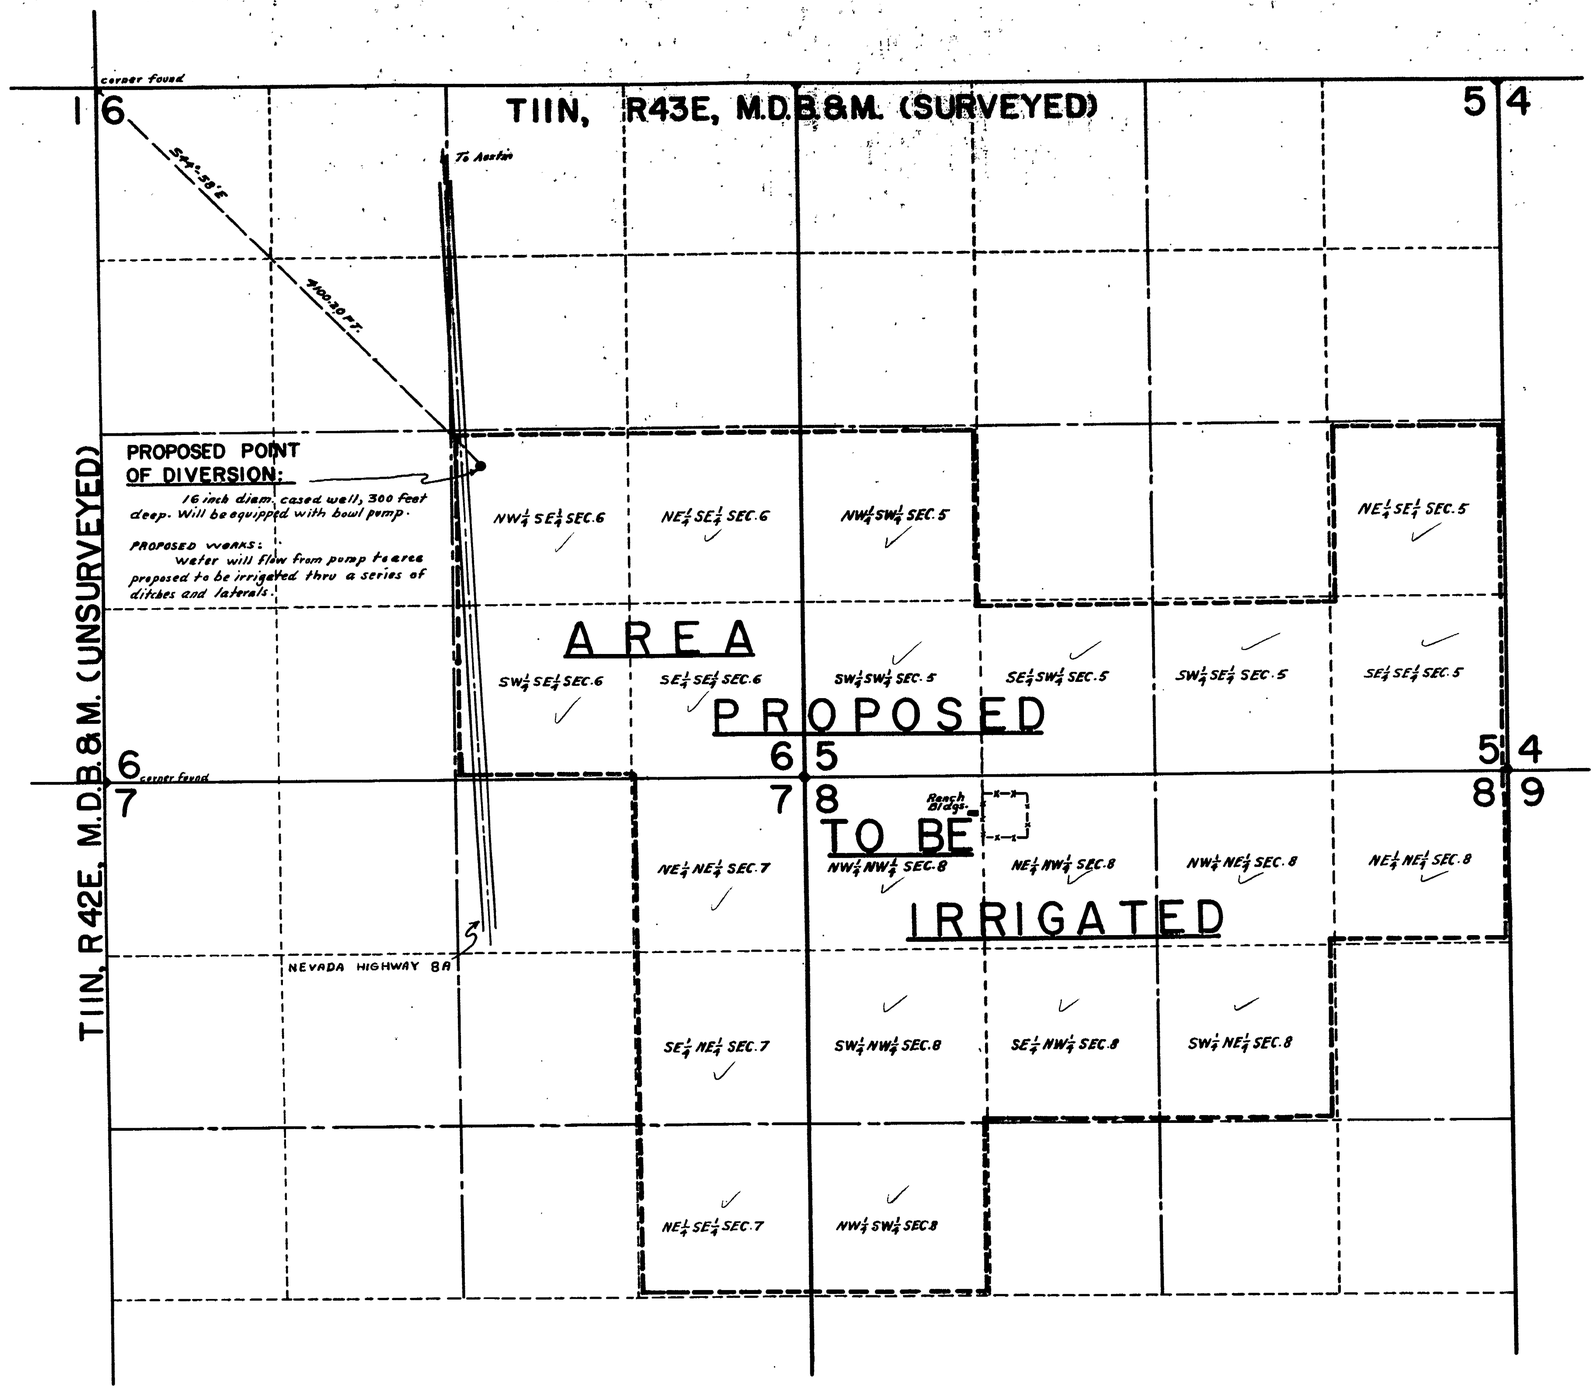

N

STATE OF NEVADA }
COUNTY OF NYE ..... } SS.

I, T.M. Cahill, being first duly sworn, depose and say that this map, consisting of one sheet, has been correctly drawn to the designated scale from field notes of a survey made by me between the 8 day of Feb. and the 9 day of February, 1964. That it truly and correctly represents the proposed location and extent of the works used to divert water from underground source in Nye County by Irene Berg Zaval for Irrigation & Domestic purposes. That the proposed point of diversion, the approximate location and size of the diverting channel, all reservoirs or basins, the location and names of all other works which will cross or connect with the proposed works and the boundary of all lands, showing by 40 acre subdivisions the areas proposed to be irrigated are fully and correctly designated thereon.

T. M. Cahill
STATE WATER RIGHT SURVEYOR

Subscribed and sworn to before me this 28 day of February, 1964.

Marcella L. Fleischner
NOTARY PUBLIC IN AND FOR NYE COUNTY, NEVADA.

My Commission Expires March 8, 1965

SCALE IN FEET

0 600 1200 1800 2400 FT.

--325

MAP TO ACCOMPANY
APPLICATION
TO APPROPRIATE WATER
FOR
IRRIGATION & DOMESTIC
BY
IRENE BERG ZAVAL
FROM
UNDERGROUND SOURCE

FILED
MAR. 6, 1964
STATE ENGINEER'S OFFICE

26517 25325 21821