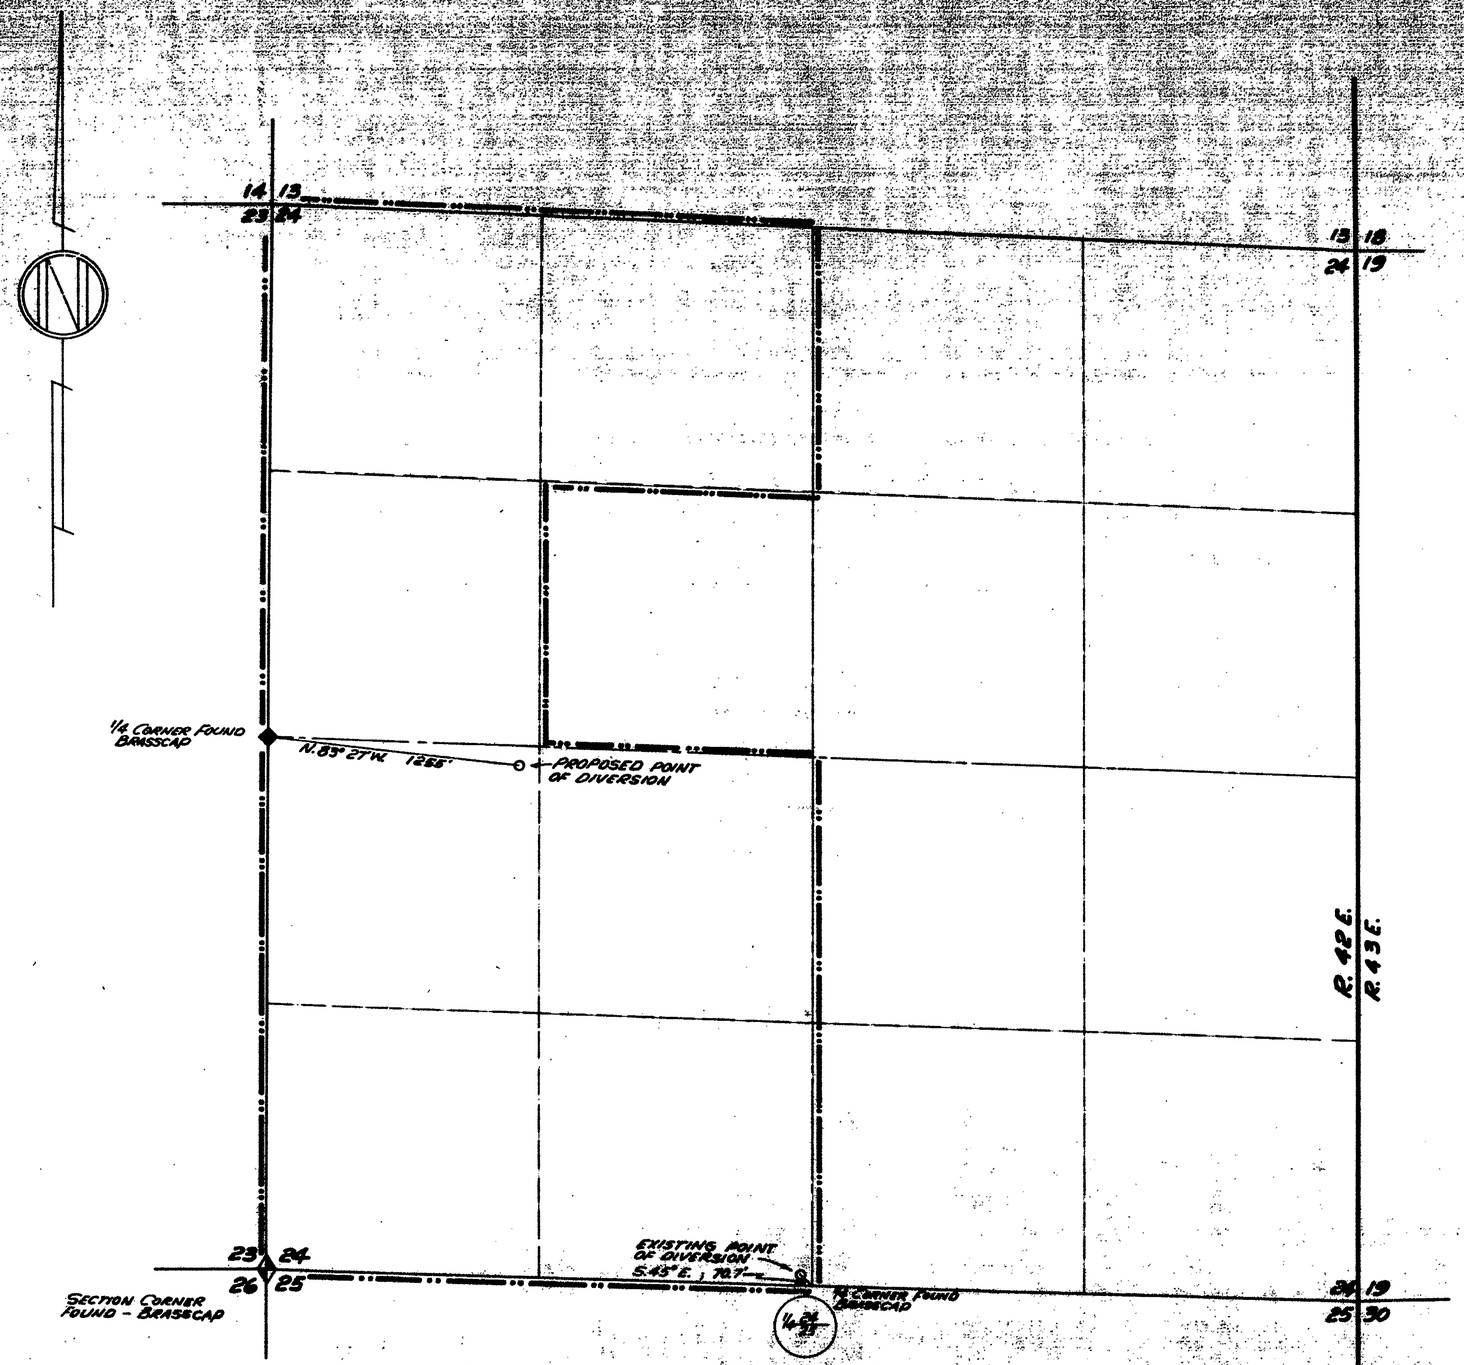

SECTION 24
T. 25 N., R42 E., M.D.B.&M.

STATE OF NEVADA }
COUNTY OF ORMSBY } ss.

I, RICHARD M. BLACK, BEING FIRST DULY SWORN, DEPOSE AND SAY THAT THIS MAP, CONSISTING OF ONE SHEET, HAS BEEN CORRECTLY DRAWN TO THE DESIGNATED SCALE FROM FIELD NOTES OF A SURVEY MADE UNDER MY SUPERVISION AND DIRECTION ON THE 15th DAY OF FEBRUARY, 1964; THAT IT TRULY AND CORRECTLY REPRESENTS THE PROPOSED POINT OF DIVERSION AND EXTENT OF THE WORKS USED TO DIVERT WATER FROM UNDERGROUND, IN LANDER COUNTY, BY HERTHA ANDERSON, FOR IRRIGATION AND DOMESTIC PURPOSES. THAT THE PROPOSED POINT OF DIVERSION, THE EXISTING POINT OF DIVERSION UNDER APPLICATION No. 19273, THE APPROXIMATE LOCATION AND SIZE OF THE DIVERTING CHANNEL, ALL RESERVOIRS OR BASINS, THE LOCATION AND NAMES OF ALL OTHER WORKS WHICH WILL CROSS OR CONNECT WITH THE PROPOSED WORKS; AND THE BOUNDARY OF ALL LANDS, SHOWING BY 40-ACRE SUBDIVISIONS THE AREAS PROPOSED TO BE IRRIGATED, ARE FULLY AND CORRECTLY DESIGNATED THEREON.

Richard M. Black
STATE WATER RIGHT SURVEYOR

SUBSCRIBED AND SWORN TO BEFORE ME THIS 2nd DAY OF March, 1964.

Mr. Hilda Sherwood
NOTARY PUBLIC IN AND FOR ORMSBY COUNTY, NEVADA

My Commission Expires July 1, 1966

400 0 400 800 1200 1600 2000

SCALE: 1 in. = 400 FT.

FILED
MARCH 4, 1964
STATE ENGINEER'S OFFICE
1964 MAR 2 PM 2 33

MAP TO ACCOMPANY APPLICATION TO CHANGE THE POINT OF DIVERSION OF WATER HERETOFORE APPROPRIATED UNDER APPLICATION No. 19273 FOR IRRIGATION & DOMESTIC BY HERTHA ANDERSON FROM UNDERGROUND

G.P.M.

21829