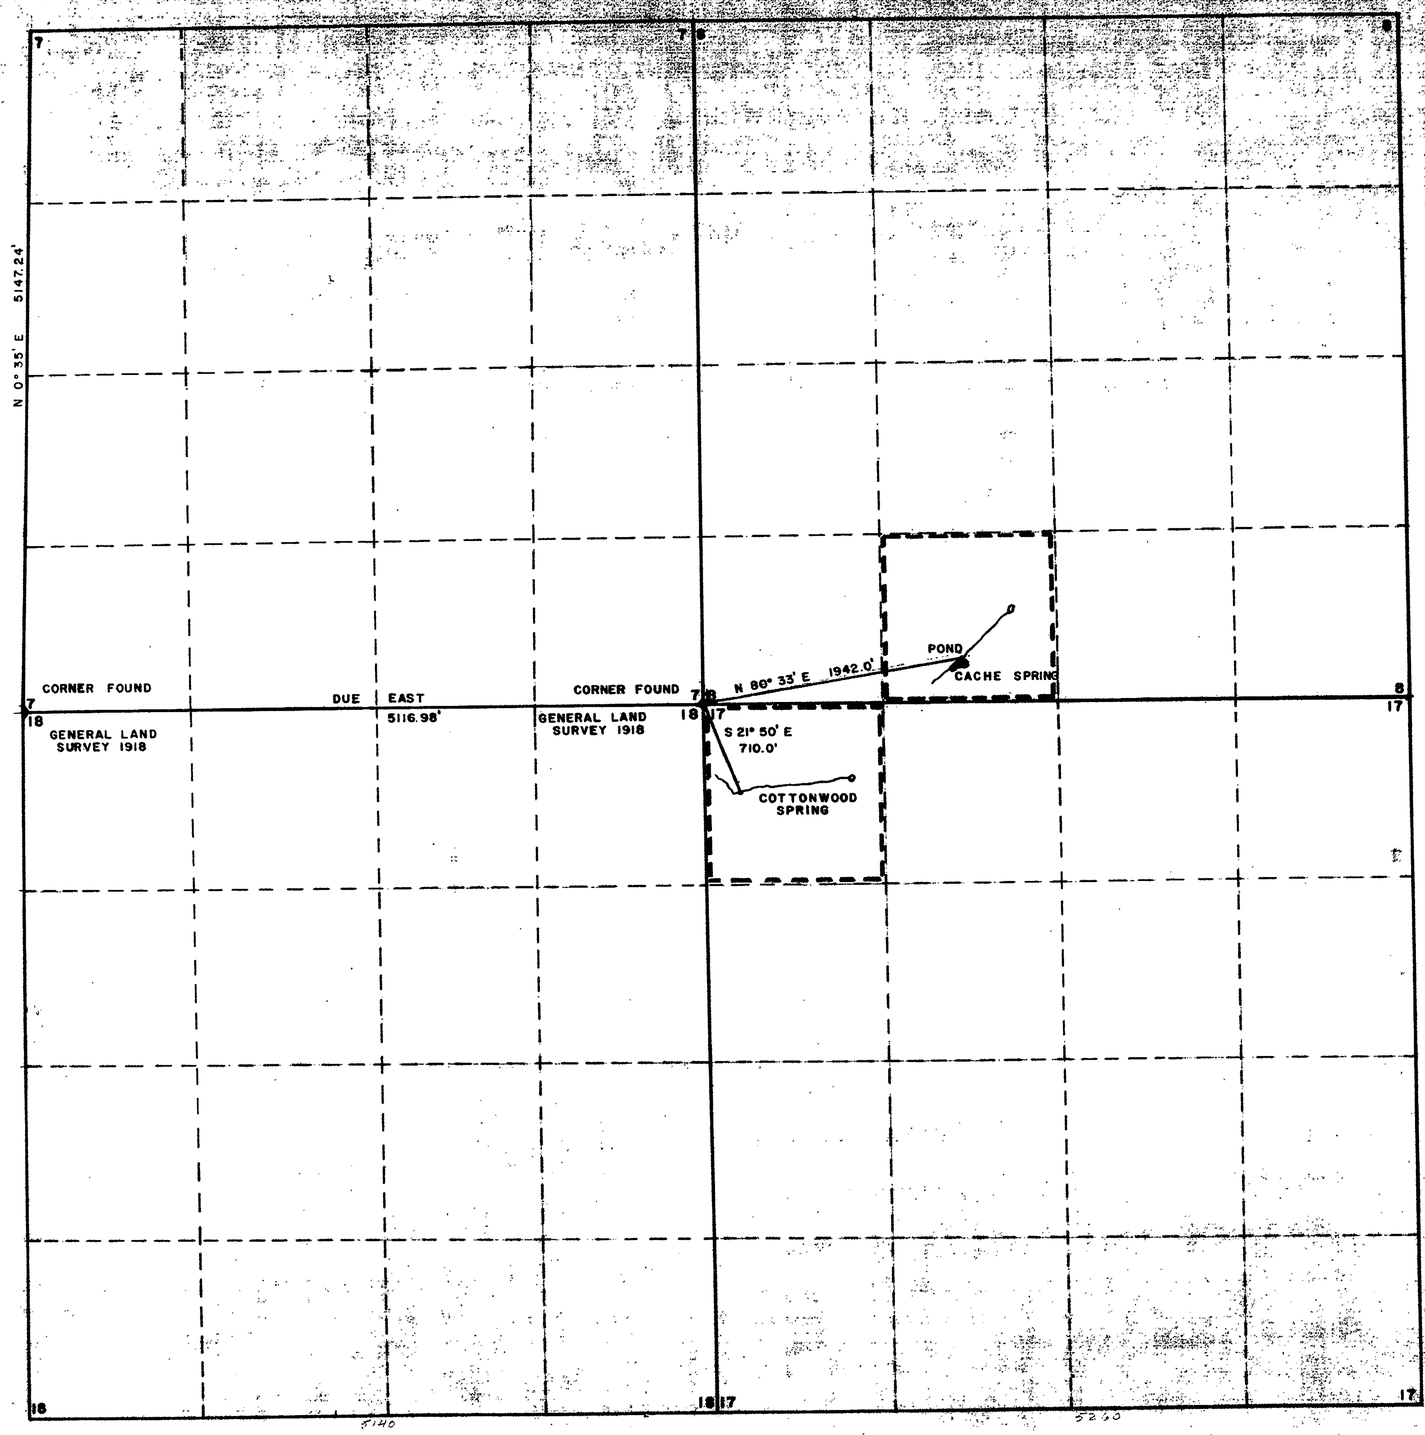

T. 15 N., R. 68 E.,
MDB&M

STATE OF NEVADA
COUNTY OF WHITE PINE

I, RICHARD BLACK, BEING FIRST DULY SWORN, DEPOSE AND SAY THAT THIS MAP, CONSISTING OF 1 SHEET HAS BEEN CORRECTLY DRAWN TO THE DESIGNATED SCALE FROM FIELD NOTES OF A SURVEY MADE UNDER MY SUPERVISION, BETWEEN THE 7TH DAY OF MARCH 1964 THAT IT TRULY AND CORRECTLY REPRESENTS THE PROPOSED LOCATION AND EXTENT OF THE WORKS USED TO DIVERT WATER FROM COTTONWOOD AND CACHE SPRINGS IN WHITE PINE COUNTY, BY MILAN AND LOU JEAN DRAKULICH FOR STOCKWATERING PURPOSES. THAT THE PROPOSED POINT OF DIVERSION, THE PLACE AND MANNER OF USE, ARE FULLY AND CORRECTLY DESIGNATED THEREON.

Richard M. Black
STATE WATER RIGHT SURVEYOR

SUBSCRIBED AND SWORN TO BEFORE ME

THIS 16th DAY OF MARCH, 1964
Mrs Theta Sherwood
NOTARY PUBLIC IN AND FOR Ely COUNTY, NEVADA.

My Commission Expires July 1, 19..

SCALE: 1" = 600'

600 0 600 1200 1800 2400 3000

FILED
March 16, 1964
STATE ENGINEER'S OFFICE

MAP
TO ACCOMPANY APPLICATION
TO APPROPRIATE WATER FOR
STOCKWATERING PURPOSES BY
MILAN & LOU JEAN DRAKULICH
FROM
COTTONWOOD AND
CACHE SPRING

21832 - CERTIFICATE NO. 5817 ISSUED Jan. 7, 1965

21832 21831