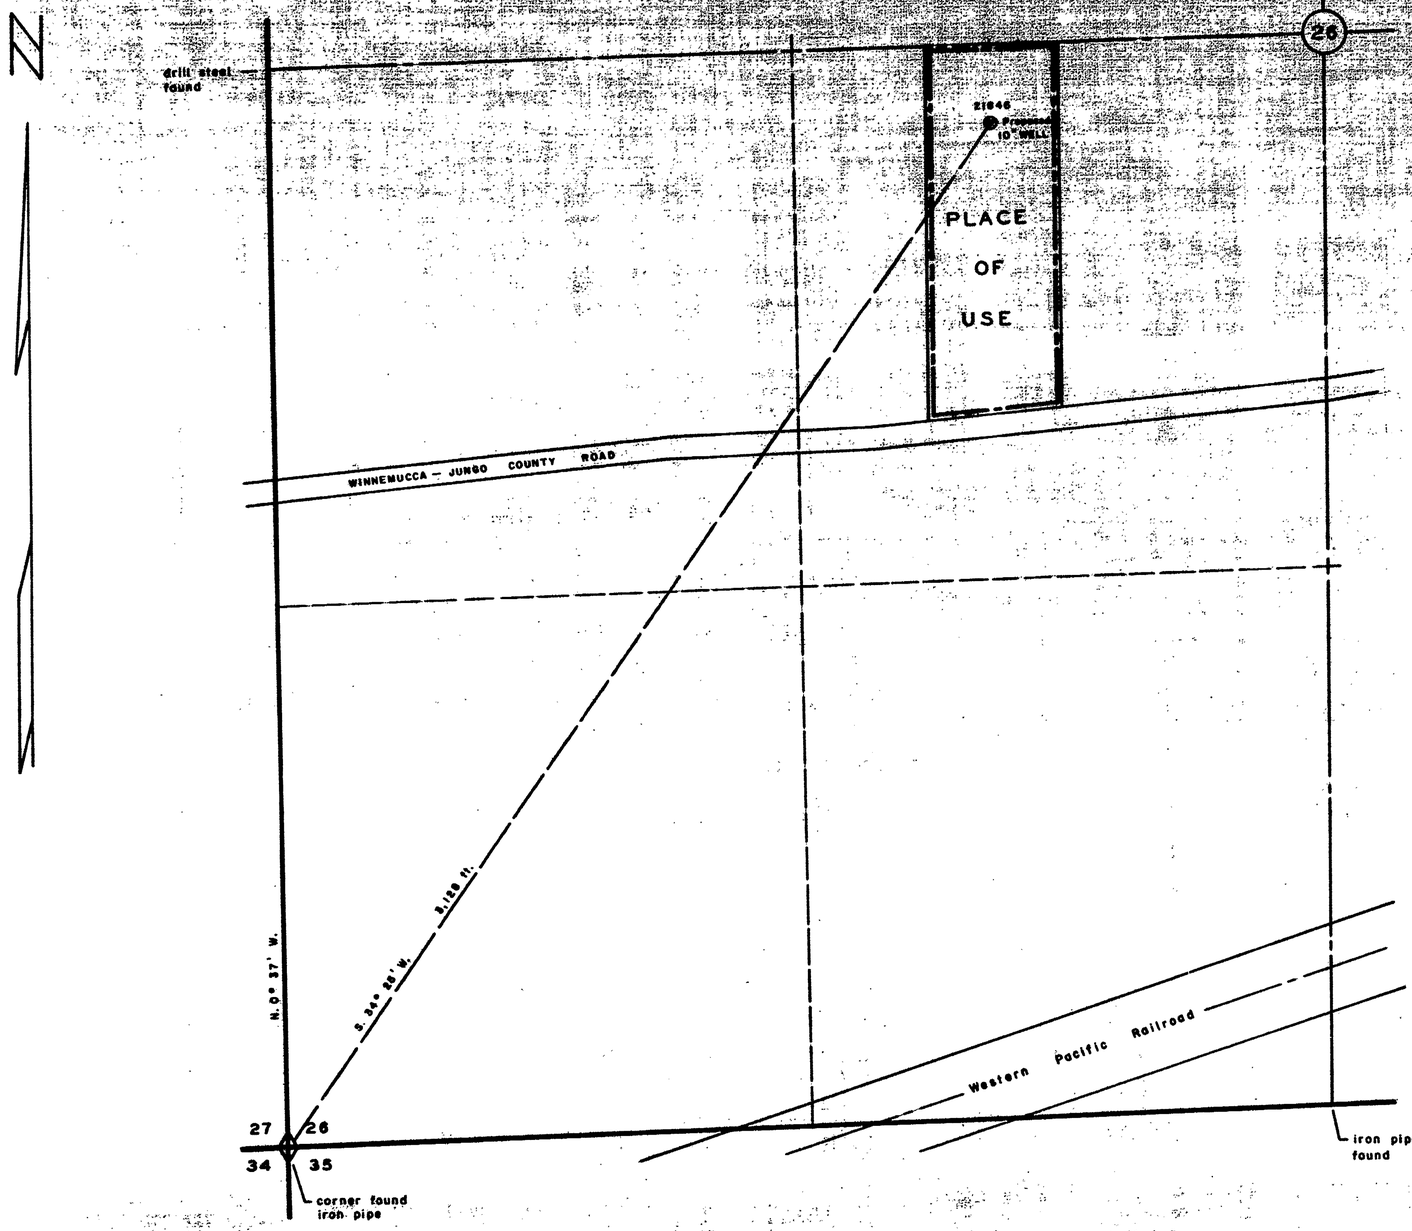

SW4 SECTION 26, T.36N., R.37E., MDB&M.

Bearing reference — West line Section 26, T.36N., R.37E., MDB&M. from Survey of Record July, 1963 with Humboldt County Recorder.

STATE OF NEVADA SS
COUNTY OF HUMBOLDT

I, *William J. Newman*, being first duly sworn, depose and say that this map, consisting of one sheet, has been correctly drawn to the designated scale from field notes of a survey made by me on the *12 th* day of *March*, 1964; that it truly and correctly represents the location and extent of the proposed works used to divert water from *underground*, in *Humboldt* County, by *RAY CHESSER* for irrigation and domestic purposes. That the proposed point of diversion, the approximate location and size of the diverting well, all reservoirs or basins, the location and names of all other works which will cross or connect with the proposed works, and the boundary of all lands, showing by 40-acre subdivisions the areas proposed to be irrigated, are fully and correctly designated thereon.

William J. Newman
State Water Right Surveyor No. 285

Subscribed and sworn to before me this *17th* day of *March*, 1964

James A Callahan
Notary Public in and for Humboldt, County, Nevada.

My Commission Expires *February 28, 1967*

SCALE 1 IN. — 200 FT.

200 0 500

STATE ENGINEER
1964 MAR 18 AM 9 20

FILED
MAR 18 1964
STATE ENGINEER'S OFFICE

CERTIFICATE No. 5365 ISSUED 11-1-67

MAP
TO ACCOMPANY APPLICATION TO
APPROPRIATE WATER FOR
IRRIGATION & DOMESTIC USE
BY RAY CHESSER
FROM UNDERGROUND

21846