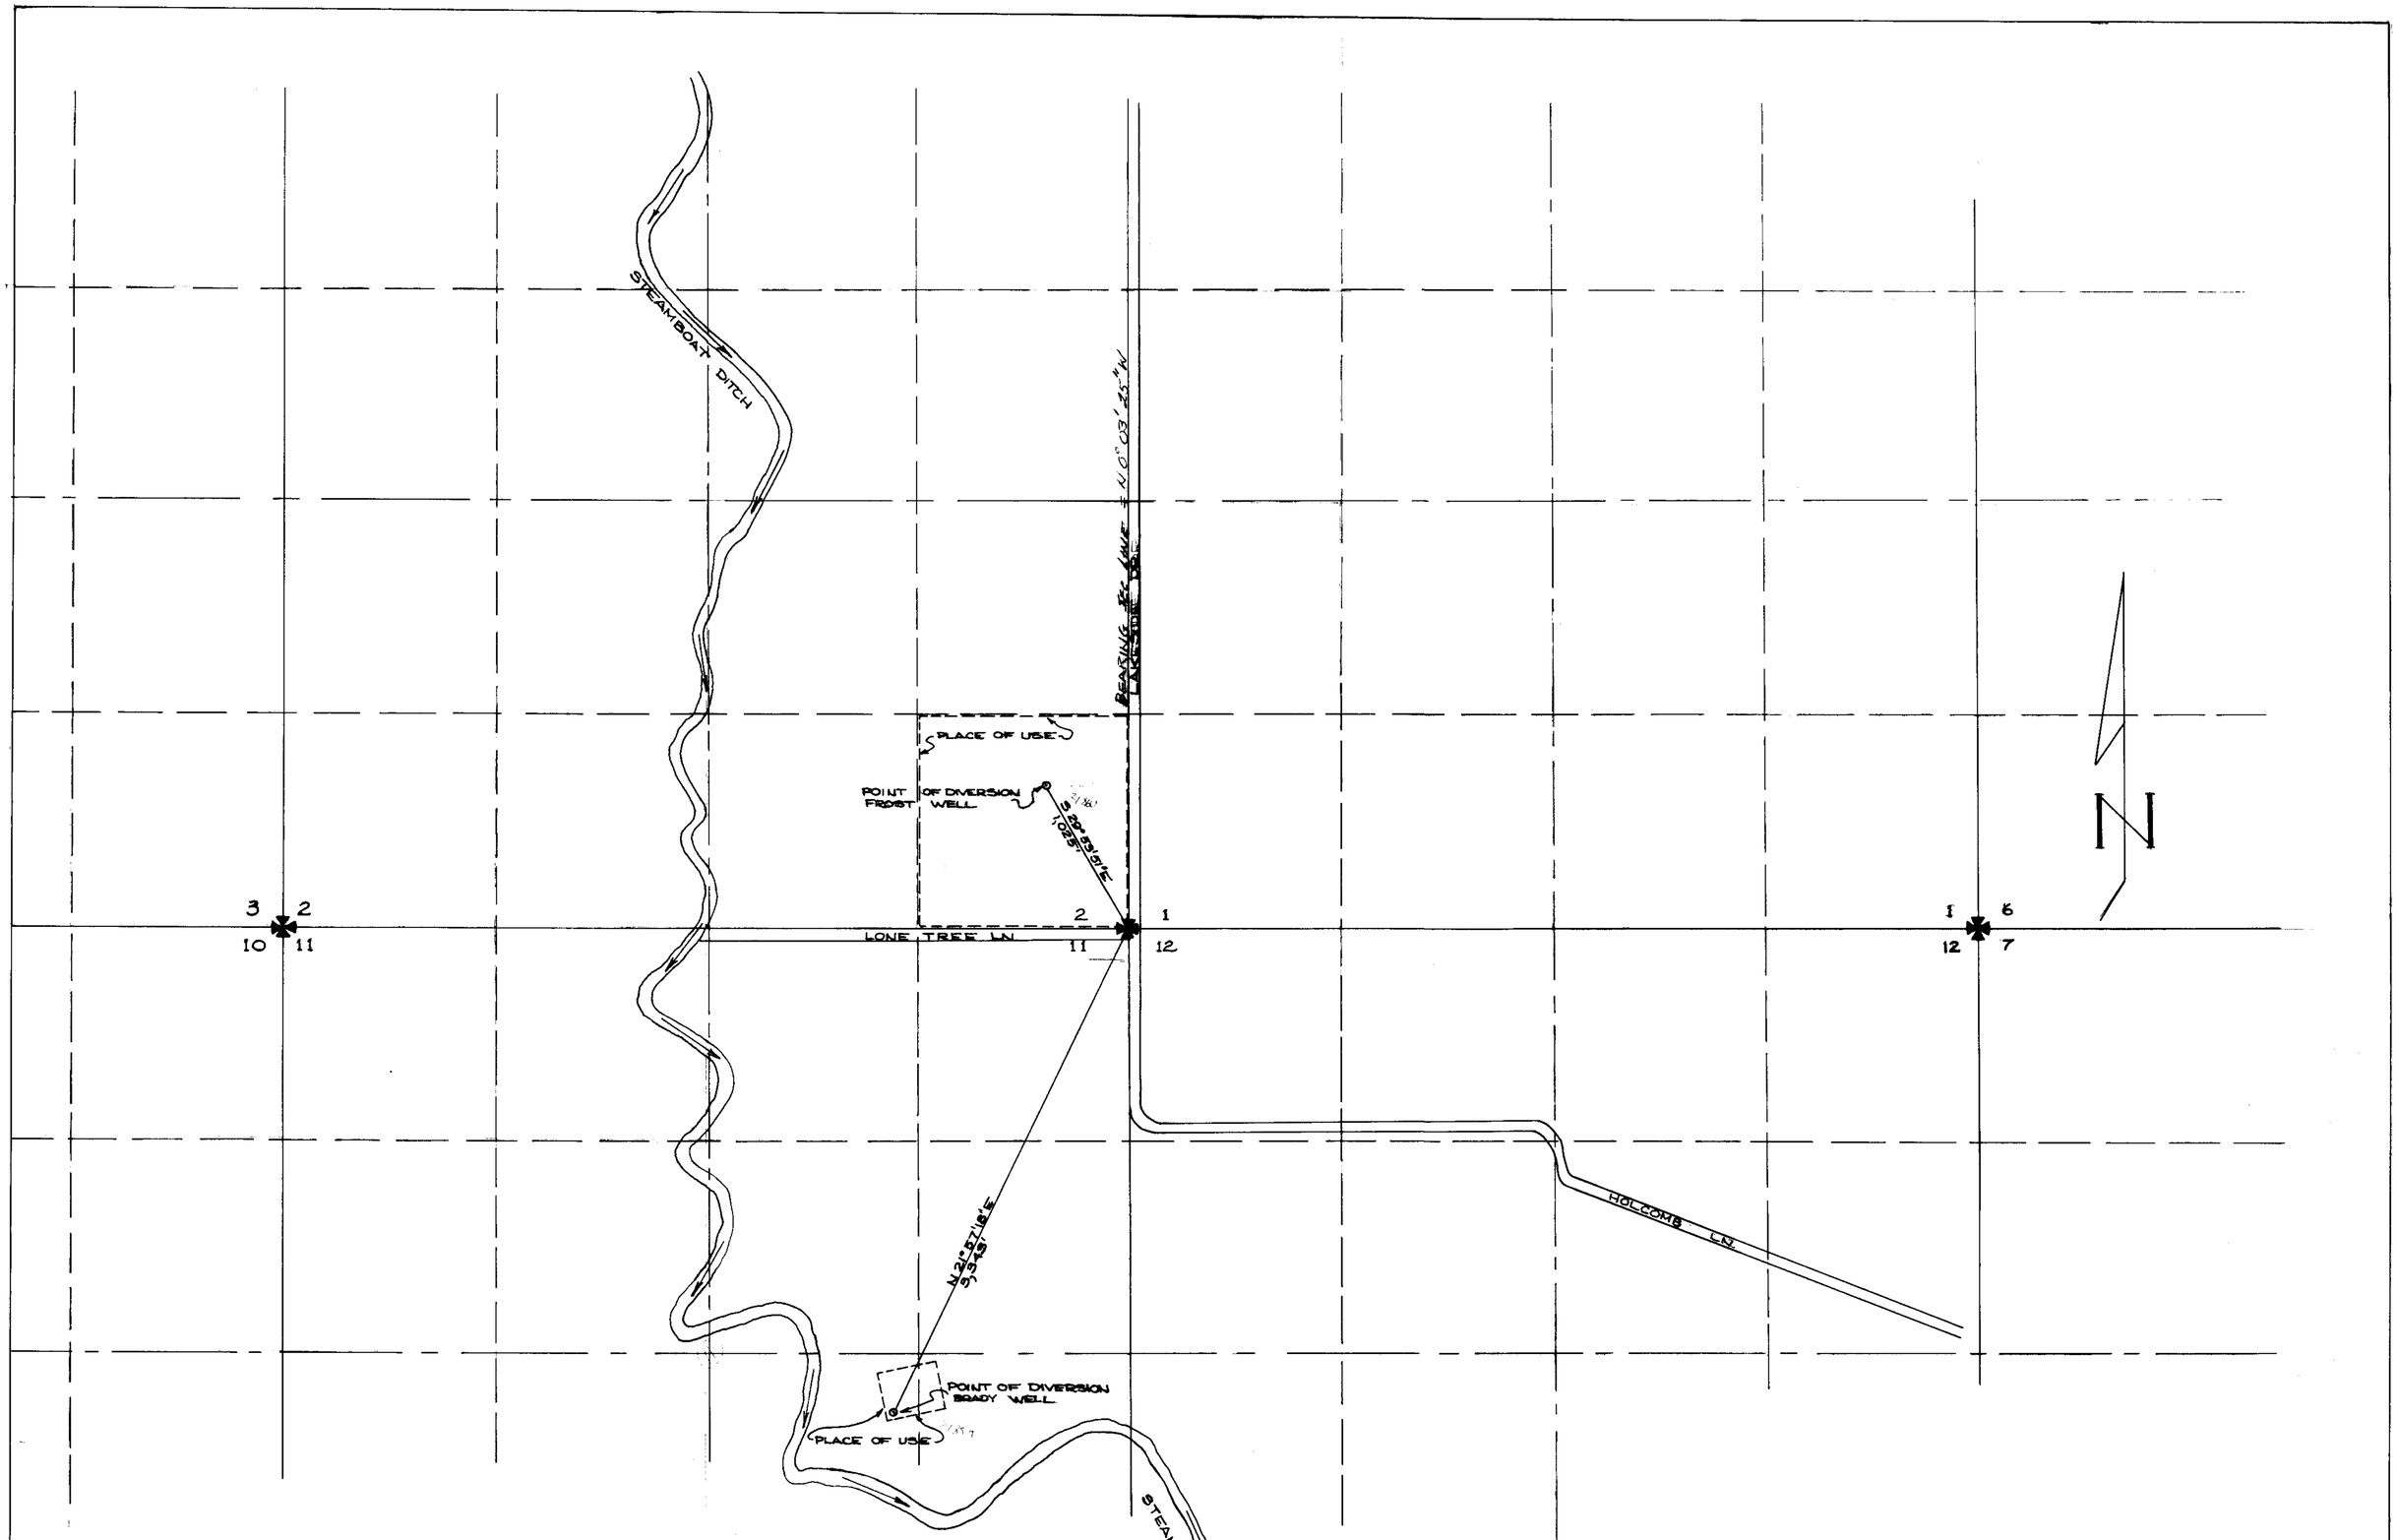

State of Nevada } ss
County of Washoe }

I, Brien B. Walters, being first duly sworn, depose and say that this map is correctly drawn to the designated scale from data obtained from field survey notes, property deeds, and records of survey and that the map truly represents the proposed works to divert water from an underground source in Washoe County for private use by Harry J. and Ethel L. Frost and the location of point of diversion and place of use is correctly shown hereon

Brien B. Walters

Subscribed and swarn before me this 17th day of Febuary 1964

Notary Public in and for Washoe County, Nevada
My Commission expires MARCH 5, 1967

NOTE: THE DITCH AND THE ROADS ARE SHOWN LARGER THAN SCALE FOR ILLUSTRATIVE PURPOSES

FILED
MAR 9, 1964
STATE ENGINEER'S OFFICE

CERTIFICATE No. 5816 ISSUED Jan. 7, 1965

MAP TO ACCOMPANY APPLICATIONS TO APPROPRIATE WATER BY HARRY J. AND ETHEL L. FROST FOR DOSMESTIC AND STOCK WATER USES FROM UNDERGROUND SOURCES

21860