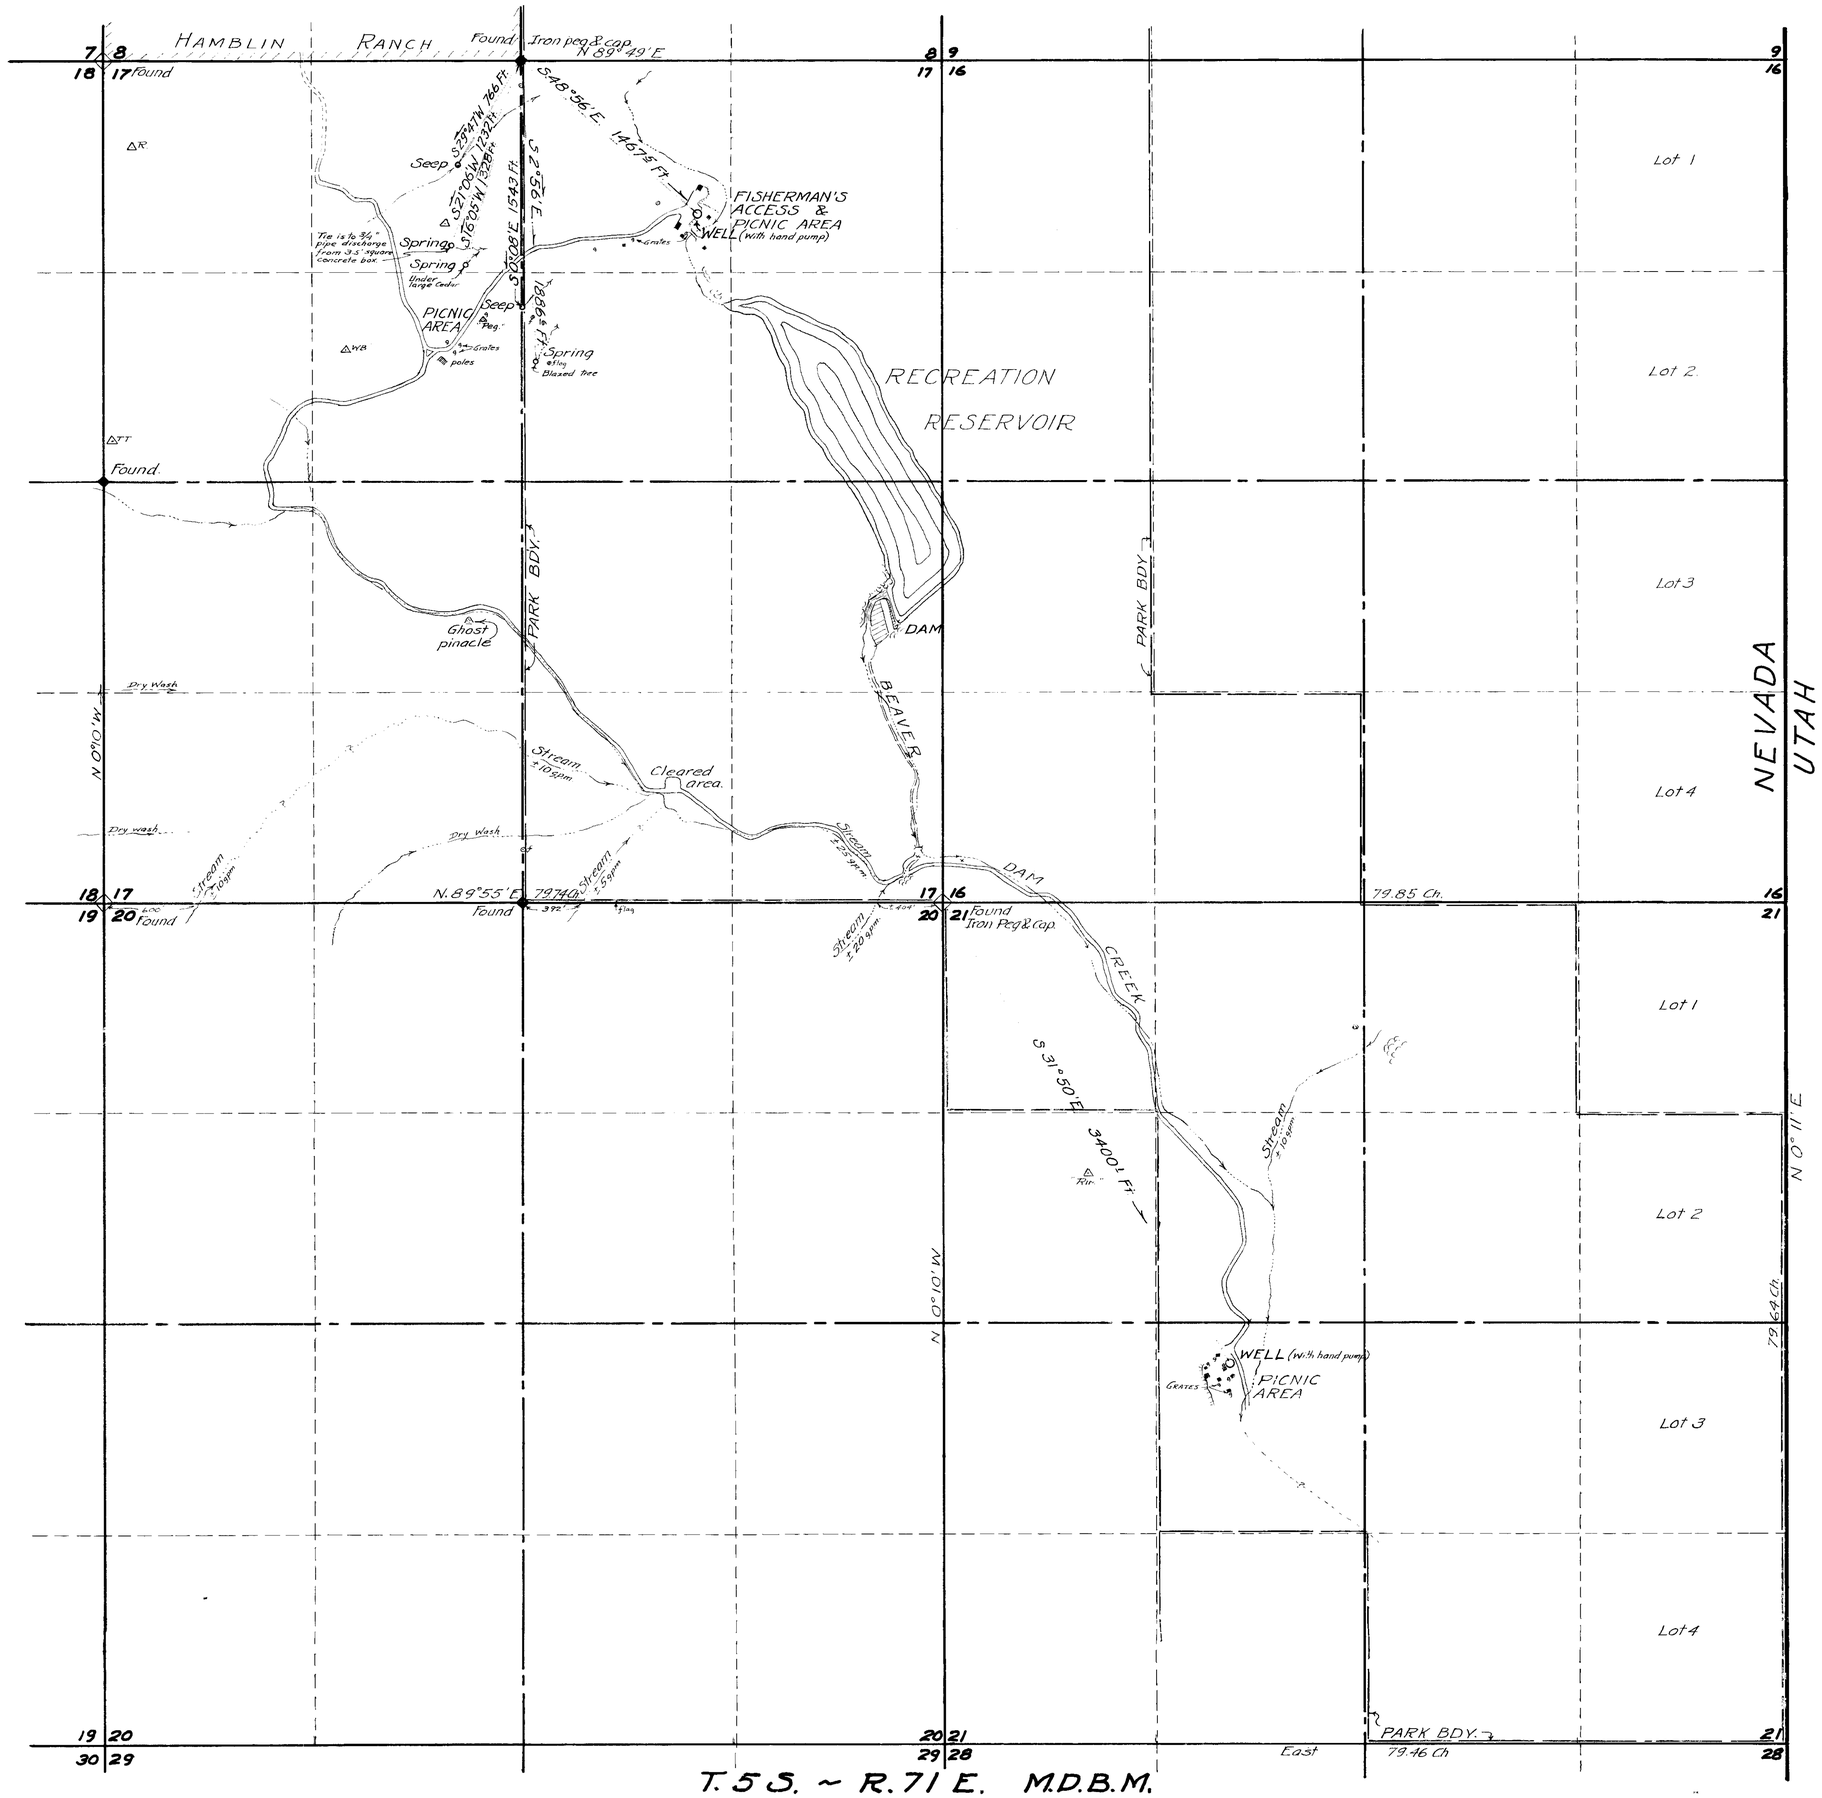

True North
Basis of bearings:
From official markers as shown.

21882 CERTIFICATE No. 6935 ISSUED 2-12-69

21883 CERTIFICATE No. 6935 ISSUED 2-12-69

21884 CERTIFICATE No. 6936 ISSUED 2-12-69

21885 CERTIFICATE No. 6937 ISSUED 2-12-69

State of Nevada } SS.
County of Lincoln }

I Paul Gemmill, being first duly sworn, depose and say that this map, consisting of ..... sheets, numbered from 1 to , inclusive, has been correctly drawn to the designated scale from field notes of a survey made by me, (or under my supervision and direction), between the ..... day of ....., and the ..... day of ....., 19 , that it truly and correctly represents the proposed location and extent of the works used to divert water from Springs and underground (Source)

in Lincoln County by: Nevada State Park System (Applicant)

for public use [illegible] proposed point of diversion, the approximate location [illegible] size of the diversion works or basin [illegible] the proposed works and the boundaries of [illegible] for use [illegible]

Paul Gemmill
(State Water Right Surveyor)

Subscribed and sworn to before me this 29 day of January, 1964
Notary Public in and for Lincoln County, Nevada

[illegible]
Notary Public in and for Lincoln County, Nev.
My commission expires July 2, 1966

FILED
Feb. 3, 1964
STATE ENGINEER'S OFFICE

~ SCALE ~
1" = 500'

0 500 1000 1500 2000

~ WATER MAP ~
BEAVER DAM STATE PARK
SHOWING WATER IN DEVELOPED AREA AND TIES TO THE TWO WELLS AND THREE SPRINGS FOR PUBLIC USE.

MAP FOR APPROPRIATIONS BY NEVADA STATE PARK SYSTEM FROM SPRINGS AND UNDERGROUND SOURCE

Pioche, Nevada
By Paul Gemmill - Reg. Eng., Lic. 202, State Water Right Surveyor
January 6, 1964

81189 21885 21884 21883 21882 - File under