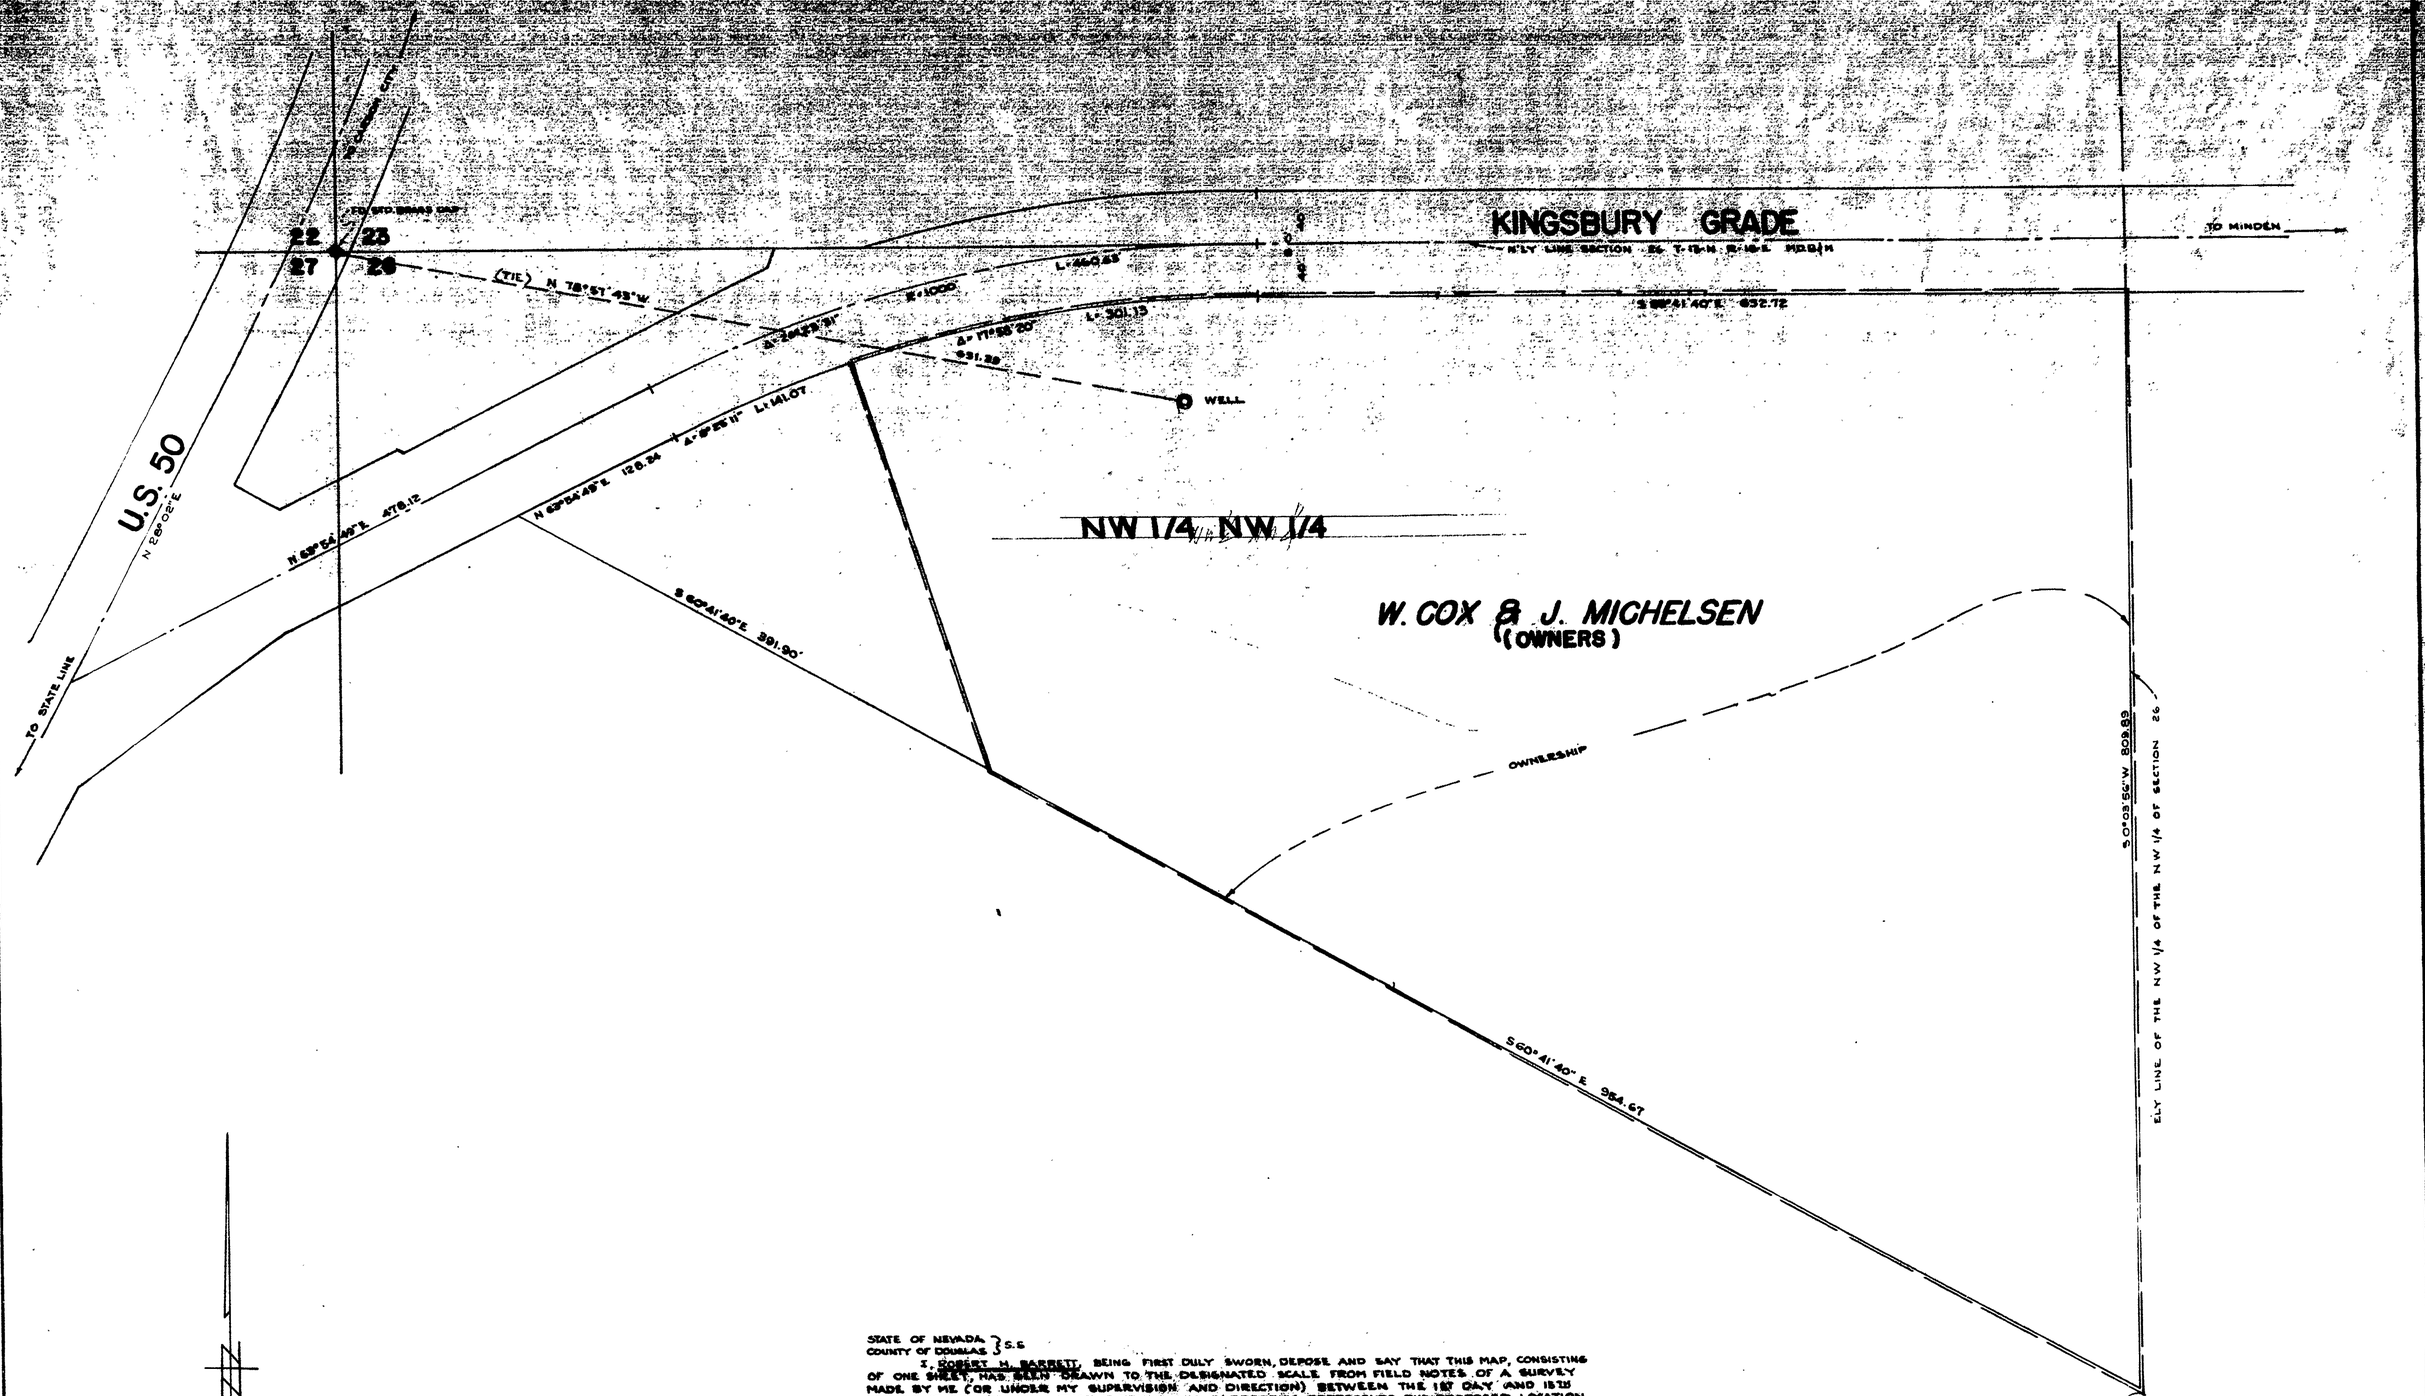

STATE OF NEVADA }
COUNTY OF DOUGLAS } S.S.

I, ROBERT H. BARRETT, BEING FIRST DULY SWORN, DEPOSE AND SAY THAT THIS MAP, CONSISTING OF ONE SHEET, HAS BEEN DRAWN TO THE DESIGNATED SCALE FROM FIELD NOTES OF A SURVEY MADE BY ME (OR UNDER MY SUPERVISION AND DIRECTION) BETWEEN THE 1ST DAY AND 15TH DAY OF FEBRUARY 1964; THAT IT TRULY AND CORRECTLY REPRESENTS THE PROPOSED LOCATION AND EXTENT OF THE WORKS USED TO DIVERT WATER FROM AN UNDERGROUND SOURCE IN DOUGLAS COUNTY BY W. COX AND J. MICHELSEN, ZEPHYR COVE, NEVADA FOR COMMERCIAL AND DOMESTIC PURPOSES; THE PROPOSED POINT OF DIVERSION, THE APPROXIMATE LOCATION AND SIZE OF THE DIVERSION CHANNEL, ALL RESERVOIRS OR BASINS, THE LOCATIONS AND NAMES OF ALL OTHER WORKS WHICH WILL CROSS OR CONNECT WITH THE PROPOSED WORKS AND THE BOUNDARY OF ALL LANDS SHOWN BY A RECORD OF SURVEY RECORDED APRIL 13TH 1960 IN BOOK 1 OF MAPS, FILE NO 15868 RECORDS OF DOUGLAS COUNTY, NEVADA; THE AREA UPON WHICH IT IS PROPOSED TO USE WATER FOR QUASI-MUNICIPAL AND DOMESTIC PURPOSES ARE FULLY AND CORRECTLY DESIGNATED THEREON.

Robert H. Barrett
STATE WATER RIGHT SURVEYOR

SUBSCRIBED AND SWORN TO BEFORE ME THIS 20th DAY OF March 1964

Mrs. Hilda Sherwood
NOTARY PUBLIC IN AND FOR THE COUNTY OF DOUGLAS, STATE OF NEVADA.

My Commission Expires July 1, 1965

FILED
March 25, 1964
STATE ENGINEER'S OFFICE

1964 MAR 25 AM 9 21

NOTE: ALL CORNERS AS PER RECORD OF SURVEY WERE FOUND.
BASIS OF BEARING: S 60°41'40"E THE N'LY LINE OF SECTION 26 T-13-N R-18-E M.D.B.&M.

MAP TO ACCOMPANY APPLICATION TO APPROPRIATE WATER FOR COMMERCIAL AND DOMESTIC PURPOSES BY W. COX - J. MICHELSEN ZEPHYR COVE, NEVADA FROM UNDERGROUND SOURCE.

21896