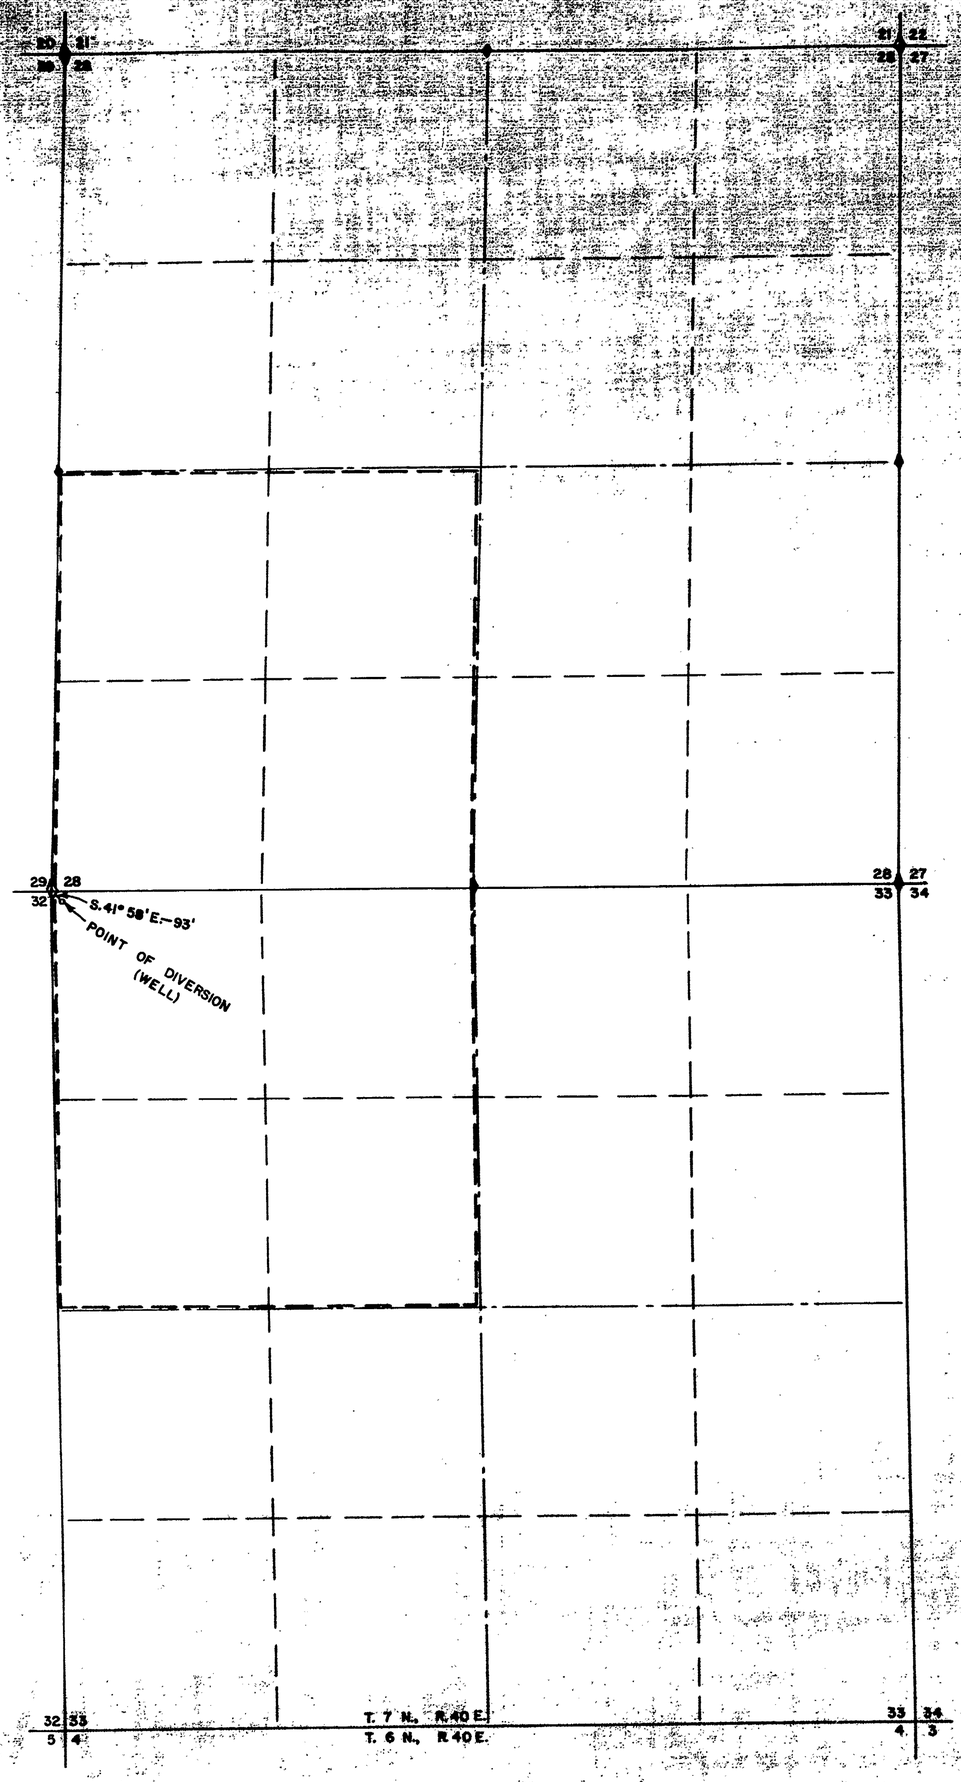

M.D.B. & M.

N

STATE OF NEVADA
COUNTY OF WHITE PINE } ss.

I, Ernest E. Walker, being first duly sworn, depose and say that this map consisting of one sheet has been correctly drawn to the designated scale from field notes of a survey made by me from November 2nd. to November 5th, 1960, that it truly and correctly represents the location and extent of the proposed works used to divert water from underground sources in Nye County by STANLEY A. TANNER for irrigation and domestic purposes. That the proposed point of diversion, the approximate location and size of the diverting channel, all reservoirs or basins, the location and names of all other works which will cross or connect with the proposed works, and the boundary of all lands, showing by 40-acre subdivisions the areas proposed to be irrigated, are fully and correctly designated thereon.

Ernest E. Walker
State Water Right Surveyor

Subscribed and sworn to before me this 13th. day of April, 1964.

Notary Public in and for White Pine Co., Nevada
My commission expires January 4, 1966

LAND TO BE IRRIGATED IS THAT OF D.L.E. NEV. 045465

SCALE: 1 INCH = 500 FEET

500 0 500 1000 1500

FILED
Apr 13 1964
STATE ENGINEER'S OFFICE

MAP
TO ACCOMPANY APPLICATION TO APPROPRIATE WATER FOR IRRIGATION AND DOMESTIC PURPOSES BY STANLEY A. TANNER FROM UNDERGROUND SOURCES

21916

21916