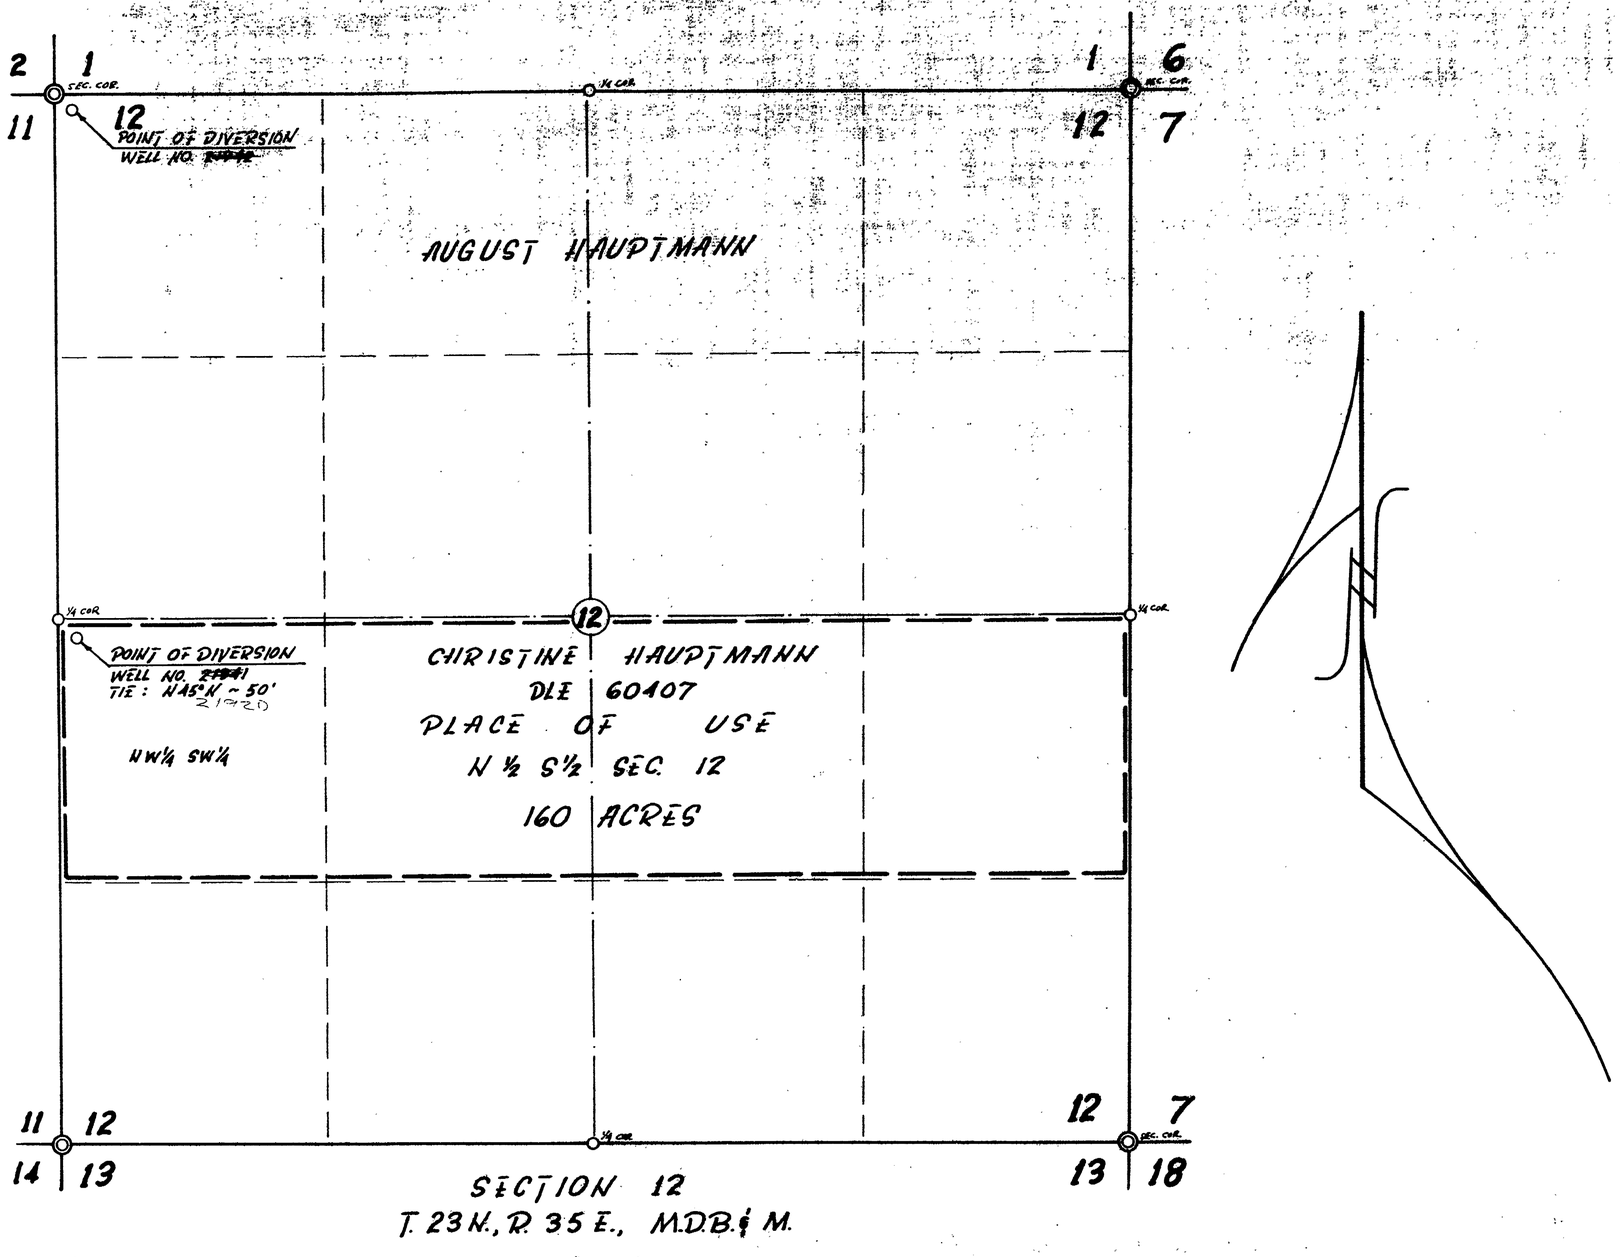

STATE OF NEVADA
COUNTY OF WASHOE SS

I E. P. Osgood being first duly sworn, depose and say that this map, consisting of 1 sheet, has been correctly drawn to the designated scale from field notes of a survey made by me on the 11th day of April, 1964. That it truly and correctly represents the location and extent of the works used to divert water from underground sources by well in Churchill County, Nevada by CHRISTINE HAUPTMANN for irrigation and domestic use.

That the proposed point of diversion the approximate location and size of the diverting channel or other conduit, the place and manner of use, and the location and names of other works or streams which are crossed by or connected with the said works are fully and correctly designated thereon.

E. P. Osgood Jr.
E. P. OSGOOD JR., ST. WTR. RT. SUR. NO. 294

Subscribed and sworn to before me this 23rd day of April 1964

Mrs. Hilda Sherwood
NOTARY PUBLIC

Notary Public in and for Ormsby County, Nevada
My commission expires July 1 1964

My Commission Expires July 1, 1965

SCALE
1 Inch = 400 Feet

100 0 500 1000 1500
50

APPLICATION NO. 21941

MAP TO ACCOMPANY APPLICATION
TO APPROPRIATE WATER
FOR IRRIGATION AND DOMESTIC USE
by
CHRISTINE HAUPTMANN
FROM UNDERGROUND SOURCES
CHURCHILL COUNTY NEVADA
APRIL 1964 E. P. Osgood Jr. St. Wtr. Rt. Sur. No. 294

FILED
April 23, 1964
STATE ENGINEER'S OFFICE

21920

21920