SECTION	SUB DIVISION	TOWN SHIP	RANGE	CULTIVATED ACREAGE	DESCRIPTION OF CULTURE	DATE OF FIRST CULTURE
18	NW1/4 SE1/4	10N	22E	11 ACRES	PASTURE	
18	NE1/4 SE1/4	10N	22E	6 ACRES	PASTURE	
18	SW1/4 SE1/4	10N	22E	10 ACRES	PASTURE	
18	SE1/4 SE1/4	10N	22E	13 ACRES	PASTURE	

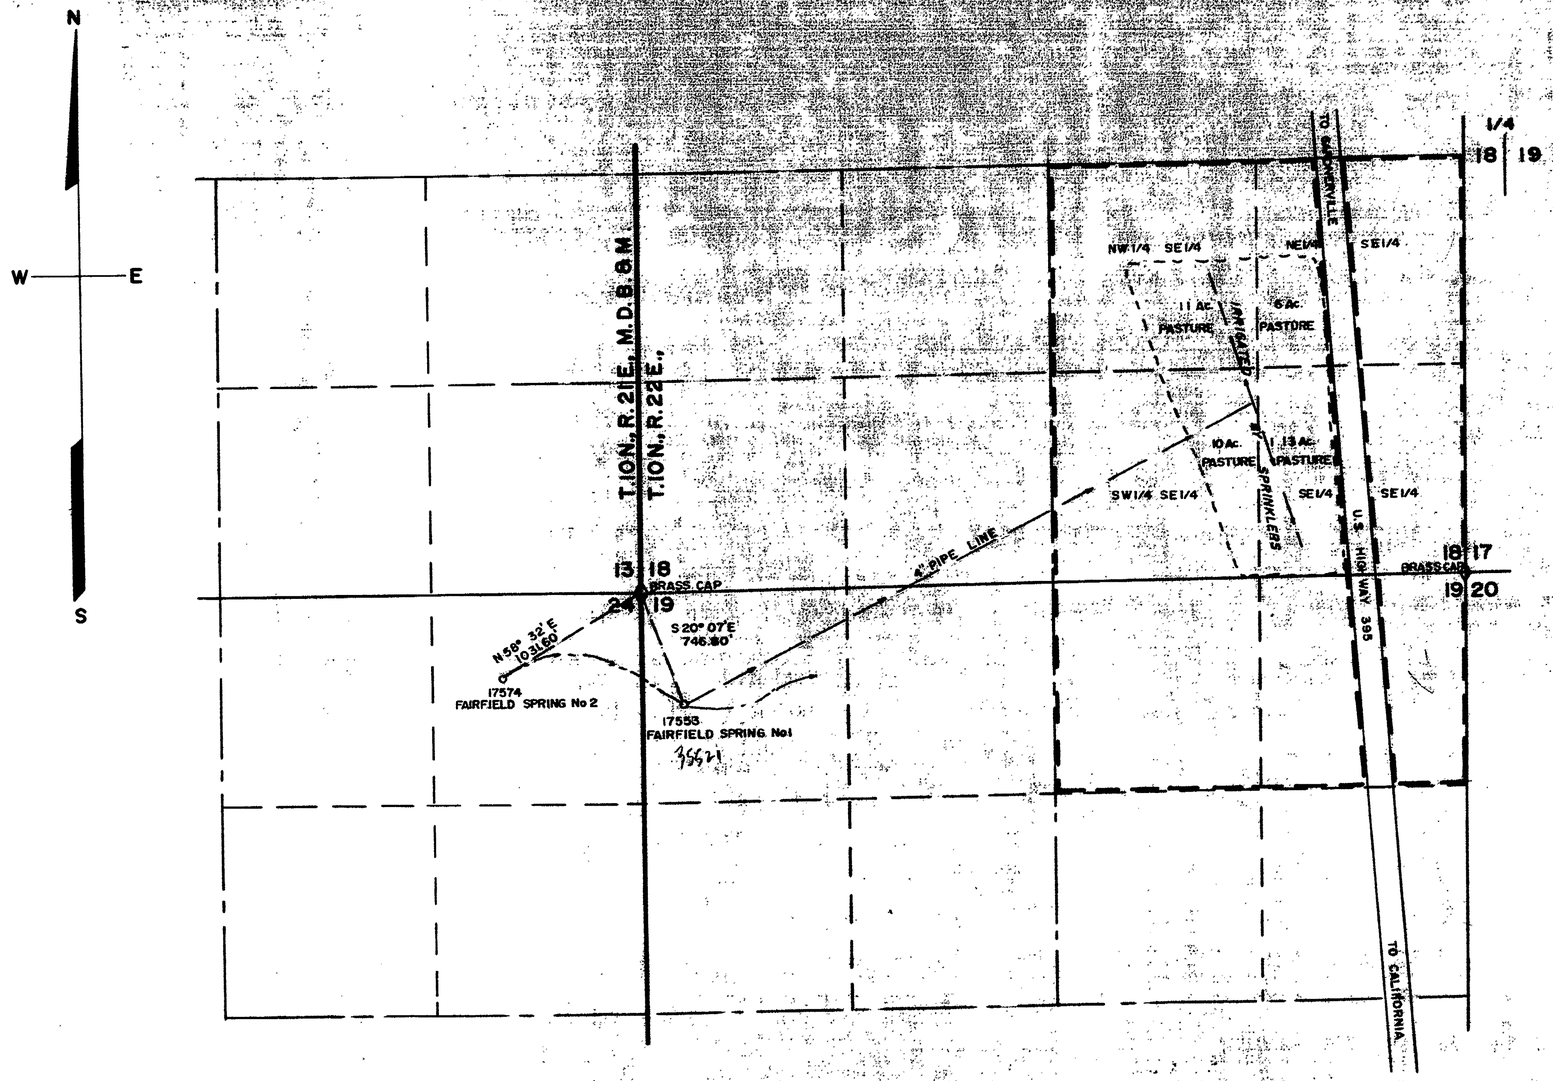

STATE OF NEVADA, }
COUNTY OF ORMSBY } SS.

I, B. J. Vasey, being first duly sworn, depose and say that this map, consisting of one sheet, has been correctly drawn to the designated scale from field notes of a survey made under my supervision and direction, between the 29 day of January, and the 30 day of January, 1964; that it truly and correctly represents the proposed location and extent of the works used to divert water from Fairfield Spring No.1, and Fairfield Spring No.2, in Douglas County, by Freeman E. Fairfield for irrigation and domestic purposes under Application No. 17553, and 17574. That the point of diversion, the location, size of the diverting channel, location and description of all measuring devices, the location and extent of lands owned or controlled by the applicant upon which water applied for under Application No. 17553, and 17574 is used, together with the area and kind of culture in each 40-acre subdivision, and the location and names of all other works or streams which are crossed by or connected with said works are fully and correctly designated thereon

B. J. Vasey
State Water Right Surveyor

Subscribed and sworn to before me this 15th day of February, 1964

Geraldine B. Tyson
Notary Public in and for Ormsby County, Nevada.

My commission expires April 30, 1967

0 100 200 500 1000 1500 2000 2500
SCALE – 1" = 500'

35521-2

RECEIVED
MAR 10 1964
STATE ENGINEER

FILED
March 10, 1964
STATE ENGINEER'S OFFICE

21948 CERTIFICATE No. 5721 ISSUED January 5, 1965

21949 CERTIFICATE No. 5722 ISSUED January 5, 1965

MAP TO ACCOMPANY PROOF OF
BENEFICIAL USE UNDER
APPLICATION No. 17553 & 17574
FOR IRRIGATION and DOMESTIC PURPOSES
BY FREEMAN E. FAIRFIELD
FROM FAIRFIELD SPRINGS No. 1 & 2
DOUGLAS COUNTY, NEVADA

35521 35522 21949 21948