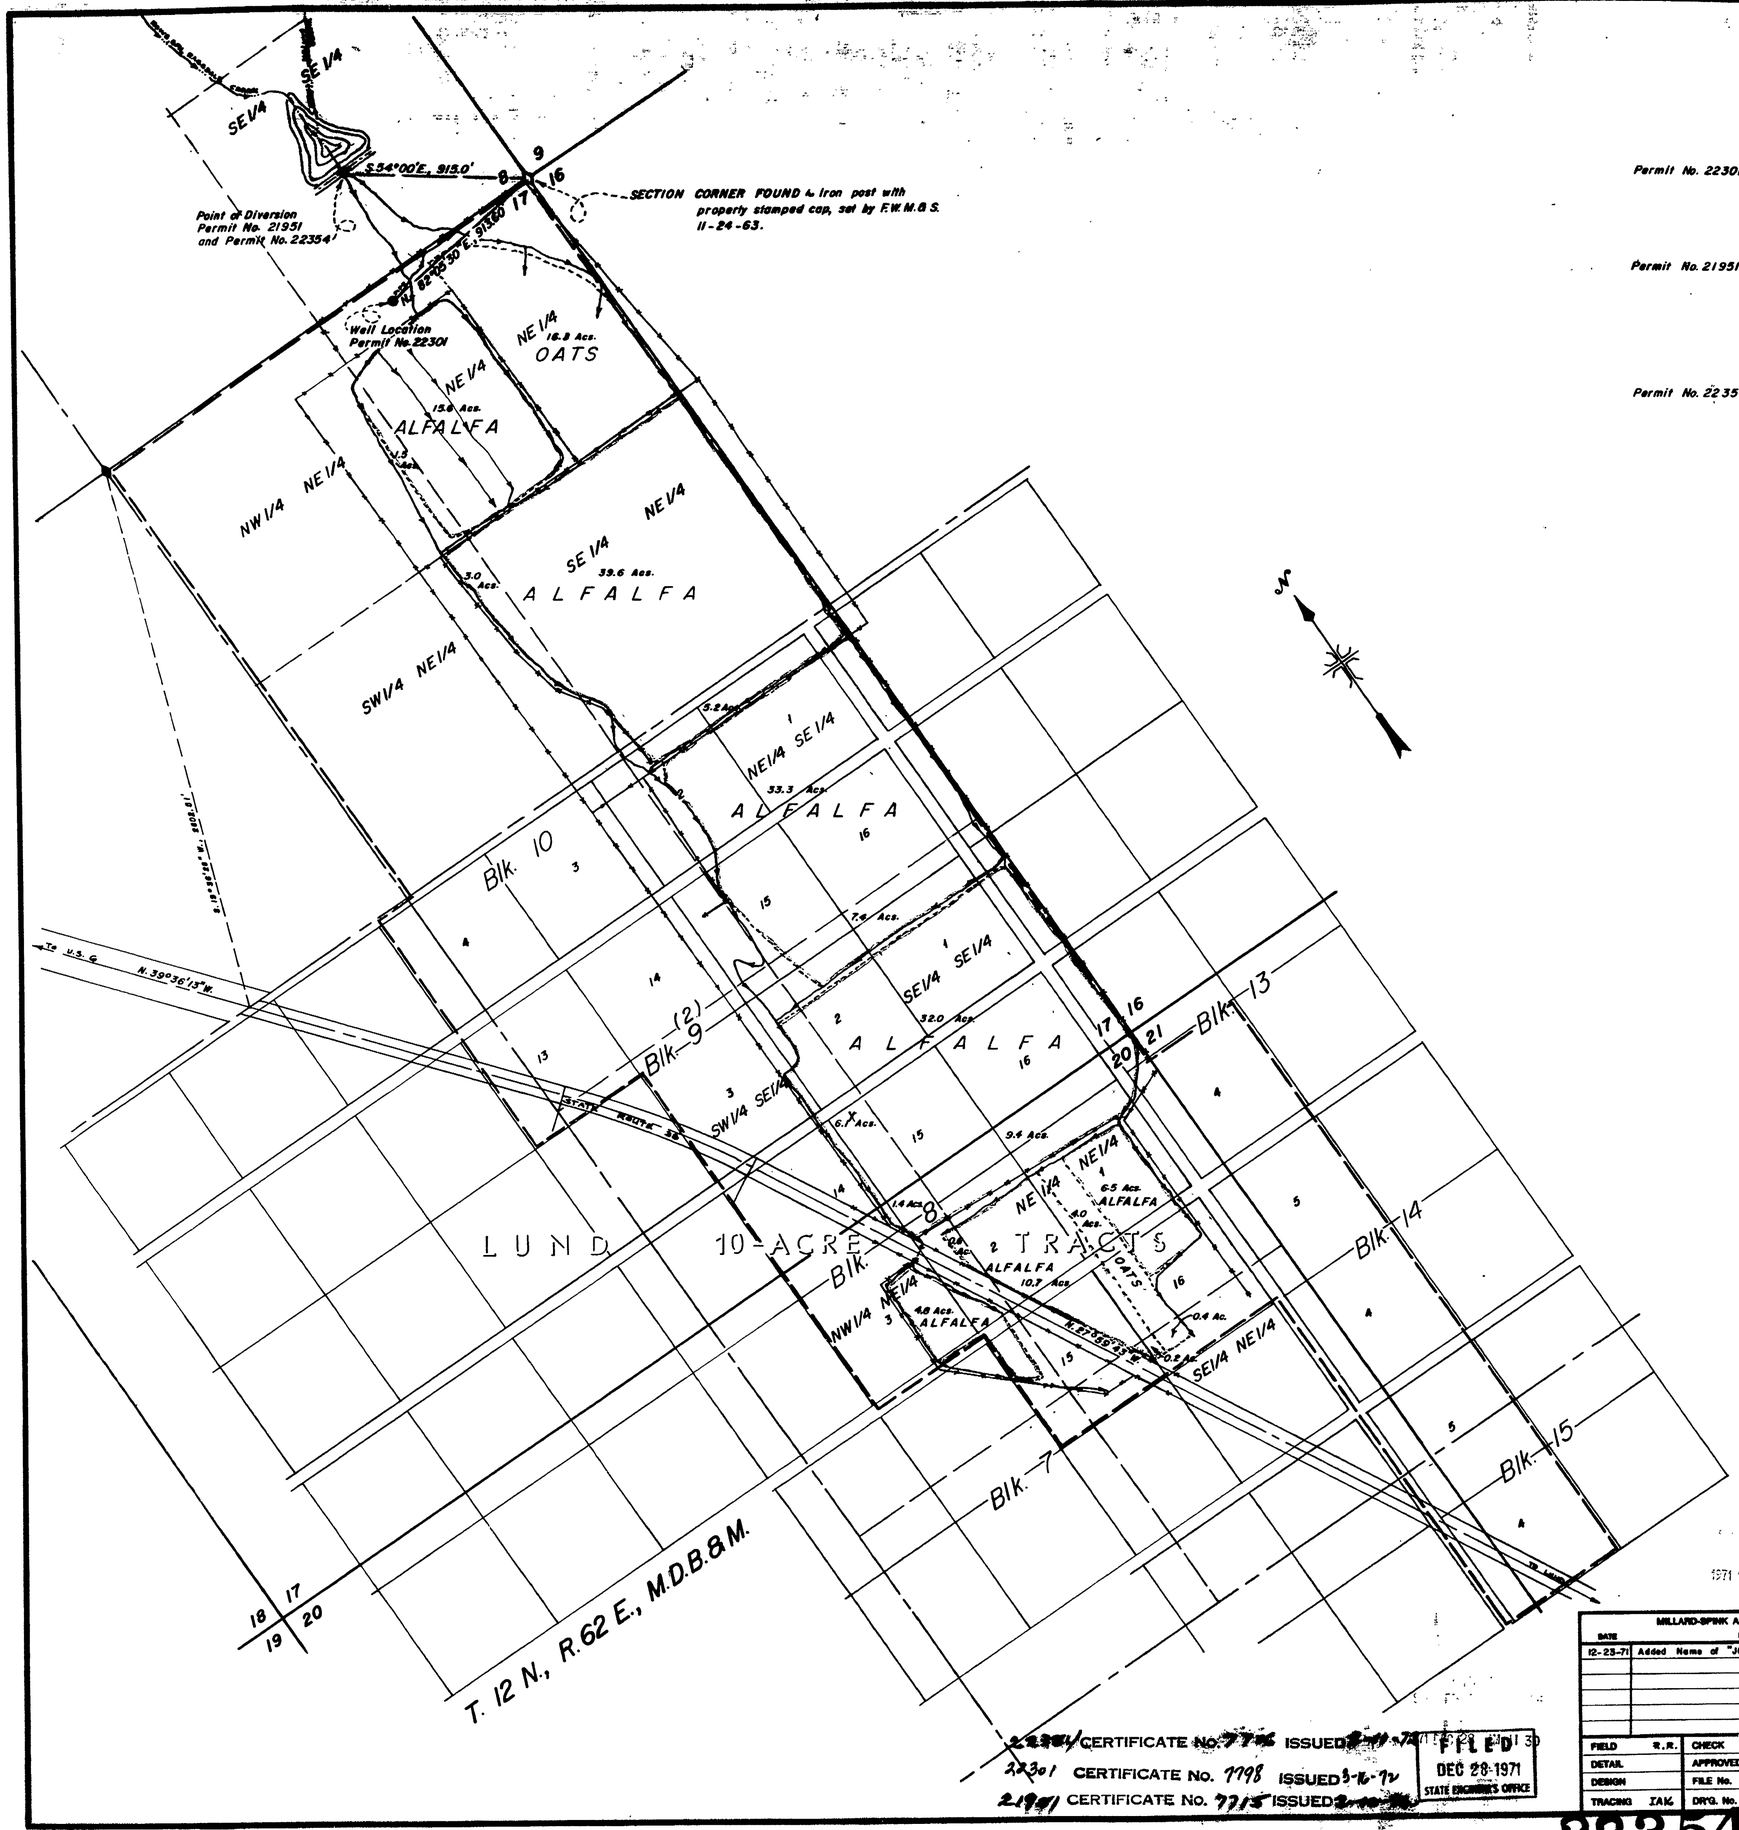

	Section	Subdivision	Township	Range	Cultivated Acreage	Description of Culture	Date of First Culture
	17	NW 1/4 NE 1/4	12 N.	62 E.	1.5	Alfalfa	
	17	NE 1/4 NE 1/4	12 N.	62 E.	15.6	"	
	17	NE 1/4 NE 1/4	12 N.	62 E.	16.3	Oats	
	17	SW 1/4 NE 1/4	12 N.	62 E.	3.0	Alfalfa	
	17	SE 1/4 NE 1/4	12 N.	62 E.	39.6	"	
	17	NE 1/4 SE 1/4	12 N.	62 E.	38.5	"	
X	17	SW 1/4 SE 1/4	12 N.	62 E.	6.1	"	
	17	SE 1/4 SE 1/4	12 N.	62 E.	39.4	"	
Permit No. 22301			Total Acreage:		160.0 Acs.		
	20	NW 1/4 NE 1/4	12 N.	62 E.	6.8	Alfalfa	
	20	NE 1/4 NE 1/4	12 N.	62 E.	26.6	"	
	20	NE 1/4 NE 1/4	12 N.	62 E.	4.0	Oats	
	20	SE 1/4 NE 1/4	12 N.	62 E.	0.4	"	
	20	SE 1/4 NE 1/4	12 N.	62 E.	0.2	Alfalfa	
Permit No. 21951			Total Acreage:		198.0 Acs.		
	17	SW 1/4 NE 1/4	12 N.	62 E.	3.0	Alfalfa	
Permit No. 22354			Total Acreage:		3.0 Acs.		

STATE OF NEVADA,
County of White Pine } s.s.

I, Henry C. Conrad, being first duly sworn, depose and say that this map consisting of 1 sheet, has been correctly drawn to the designated scale from field notes of a survey made under my supervision and direction between the 6th and 11th days of August, 1971, that it truly and correctly represents the location and extent of the works used to divert water from Rowe, Eph, Ragsdale & Water Canyon Creeks and underground source in White Pine County by Van C. and Margaret A. Gardner, and Joseph W. Peacock for irrigation & domestic purposes under Permit No.'s 21951, 22301 & 22354. That the point of diversion, the location, size and grades of the diverting channel, location and description of all measuring devices, the location and extent of lands owned or controlled by the applicant upon which water applied for under permit No.'s 21951, 22301 and 22354 is used, together with the area and kind of culture in each 40-acre subdivision, and the location and names of all other works or streams which are crossed by or connected with said works are fully and correctly designated thereon.

Henry C. Conrad
State Water Right Surveyor

Subscribed and sworn to before me this 8th day of October, 1971.

Ingrid A. Klaich
Notary Public in and for White Pine County, Nevada.

INGRID A. KLAICH
Notary Public - State of Nevada
White Pine County, Nevada
My commission expires July 1, 1973

0 400 800 1200 1600
Scale 1" = 400'

M-5 25

1971 OCT 11 PM 1 53

MILLARD-SPINK ASSOCIATES, INC.		
DATE	DESCRIPTION	
12-23-71	Added Name of "JOSEPH W. PEACOCK"	
FIELD	R.R.	CHECK
DETAIL		APPROVED
DESIGN		FILE No.
TRACING	IAK	DRG. No.

MAP TO ACCOMPANY PROOF OF BENEFICIAL USE UNDER PERMIT No's 21951, 22301 AND 22354

FOR IRRIGATION & DOMESTIC

BY VAN C. & MARGARET A. GARDNER, and JOSEPH W. PEACOCK

FROM ROWE, EPH, RAGSDALE & WATER CANYON CREEKS AND UNDERGROUND SOURCE

MILLARD - SPINK ASSOCIATES, INC.
ENGINEERS - PLANNERS - SURVEYORS
ELY, NEVADA 9-7-71

22354/ CERTIFICATE NO. 7715 ISSUED 2-10-72
22301 CERTIFICATE No. 7798 ISSUED 3-6-72
21951 CERTIFICATE No. 7715 ISSUED 2-10-72

FILED
DEC 28 1971
STATE ENGINEER'S OFFICE

22354 22301 21951 File Under