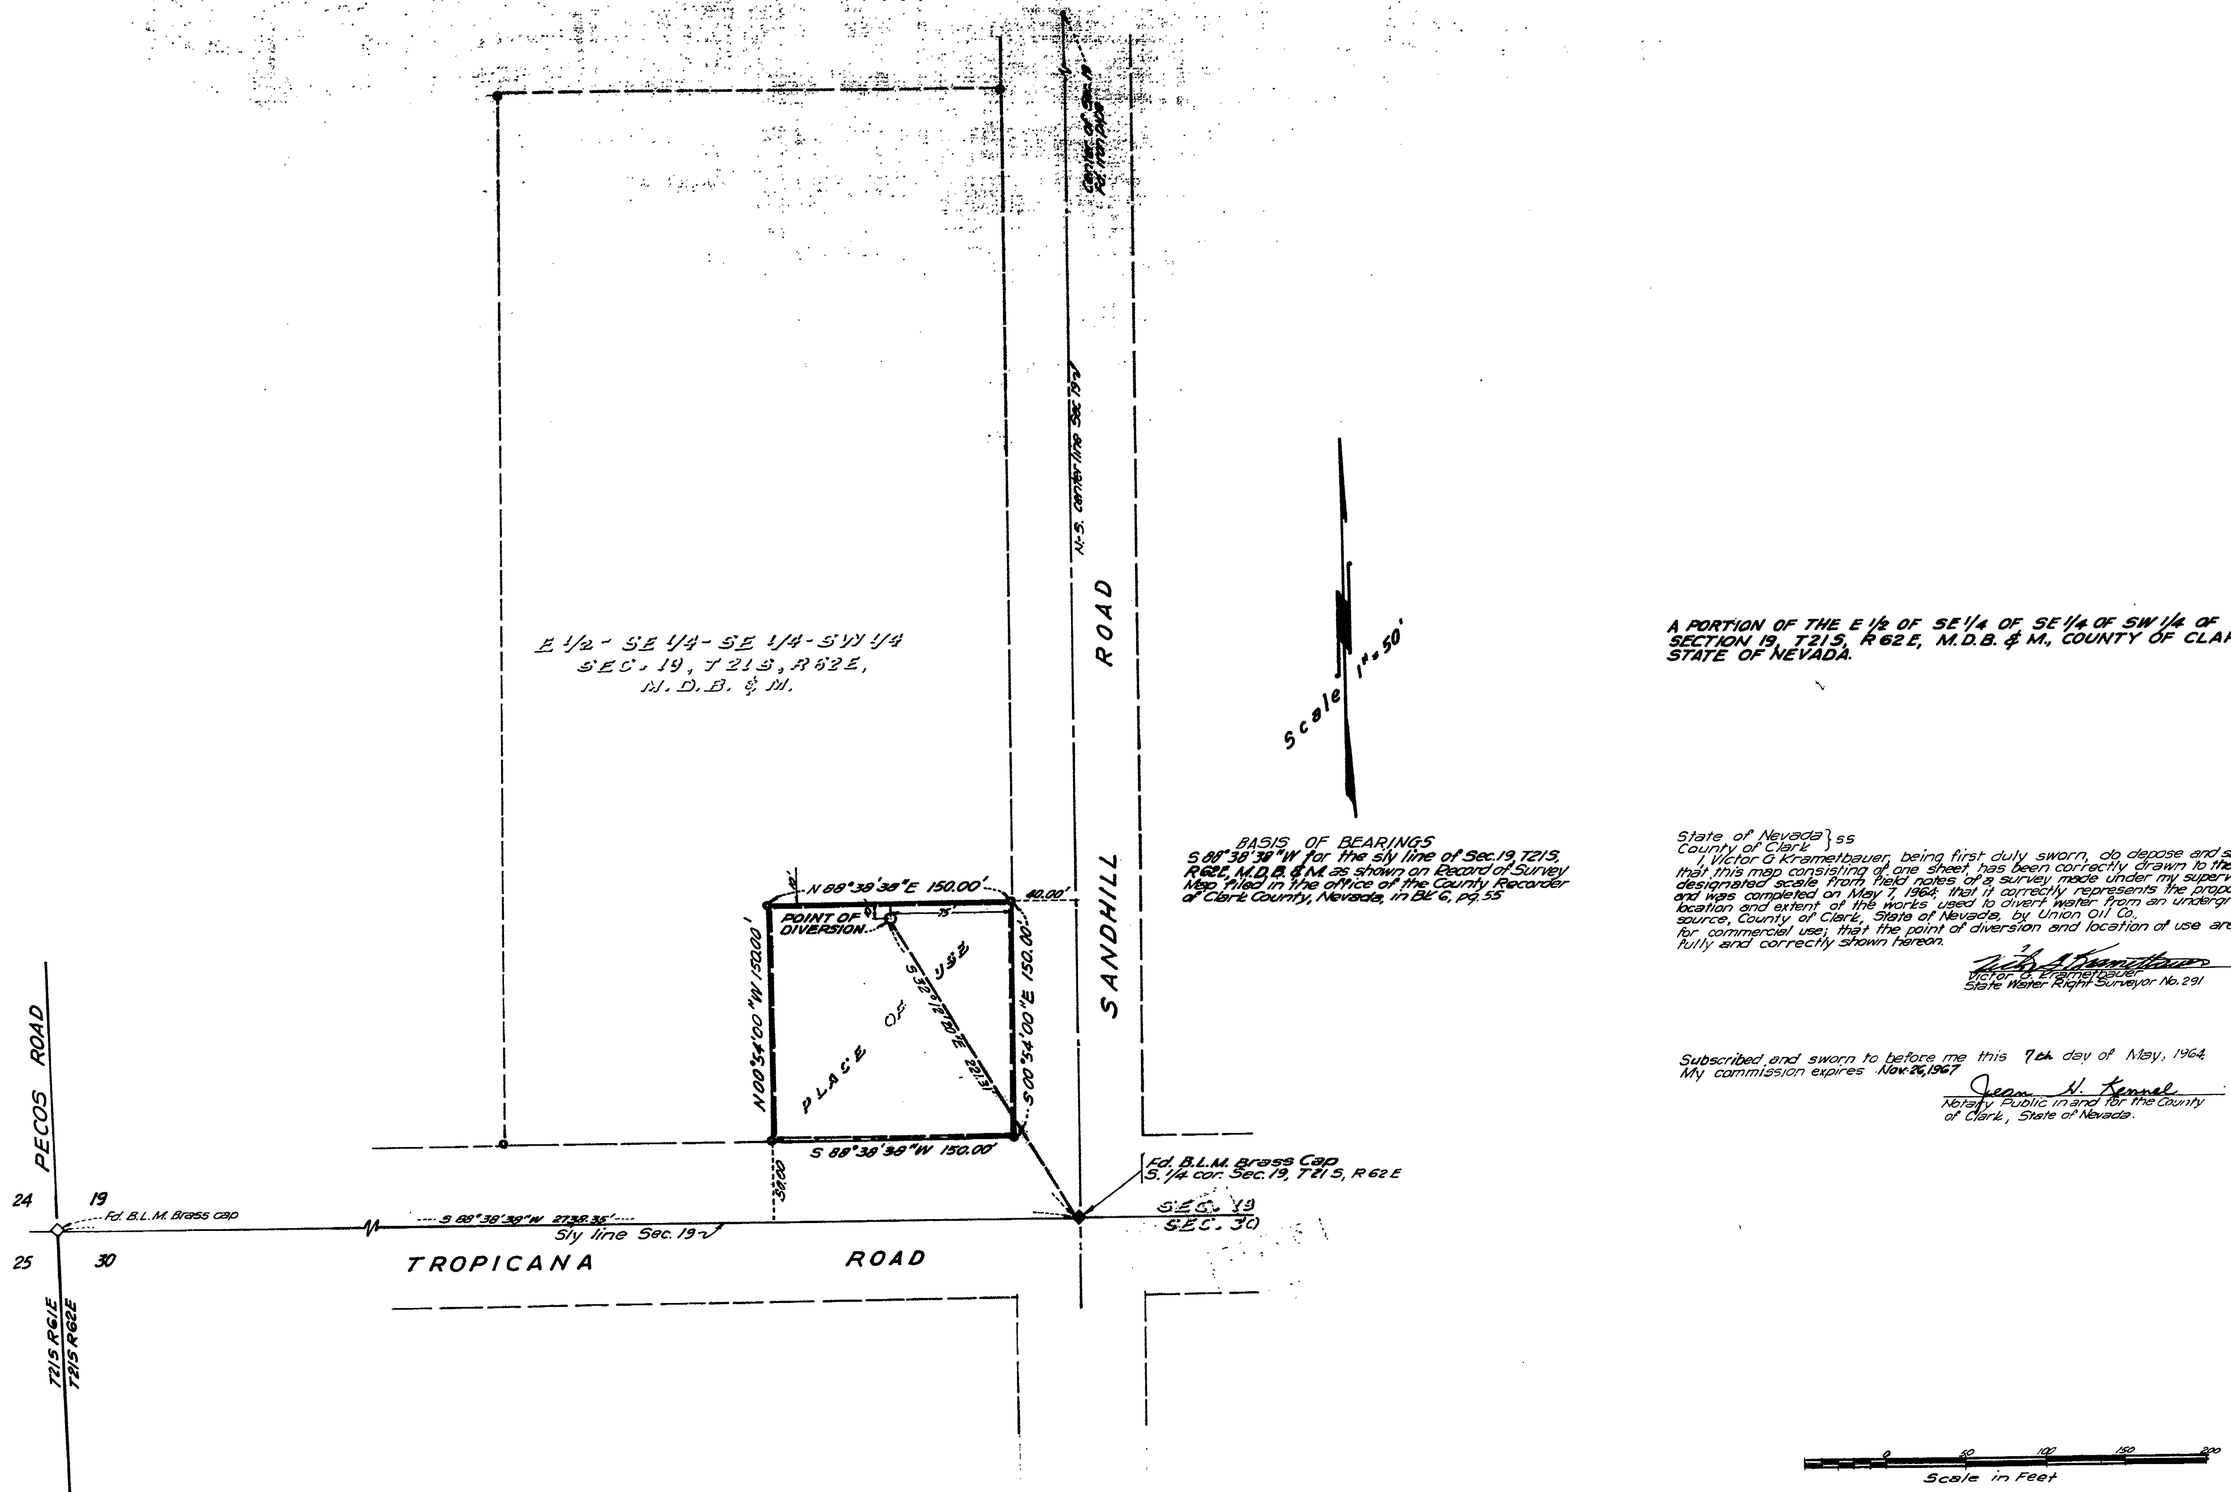

A PORTION OF THE E½ OF SE¼ OF SE¼ OF SW¼ OF SECTION 19, T21S, R62E, M.D.B. & M., COUNTY OF CLARK, STATE OF NEVADA.

State of Nevada } ss
County of Clark

I, Victor G Kramethauer, being first duly sworn, do depose and say that this map consisting of one sheet, has been correctly drawn to the designated scale from field notes of a survey made under my supervision and was completed on May 7, 1964; that it correctly represents the proposed location and extent of the works used to divert water from an underground source, County of Clark, State of Nevada, by Union Oil Co., for commercial use; that the point of diversion and location of use are fully and correctly shown hereon.

Victor G. Kramethauer
State Water Right Surveyor No. 291

Subscribed and sworn to before me this 7th day of May, 1964.
My commission expires Nov. 26, 1967

Jean H. Kennel
Notary Public in and for the County of Clark, State of Nevada.

0 50 100 150 200
Scale in Feet

FILED
May 11, 1964
STATE ENGINEER'S OFFICE

MAP TO ACCOMPANY APPLICATION TO APPROPRIATE WATER FOR COMMERCIAL USE

BY: UNION OIL CO.

FROM AN UNDERGROUND SOURCE
CLARK COUNTY, NEVADA

RETURN FOR CORRECTION 5/18/64

21986