STATE OF NEVADA }
County of White Pine } ss.

I, Robert W. Millard, being first duly sworn, depose and say that this map, consisting of one sheet, has been correctly drawn to the designated scale from field notes of a survey made under my supervision and direction between the 24th day of June and the 15th day of July, 1964, that it truly and correctly represents the proposed location and extent of the works used to divert water from the V.C. Mendenhall Highway Well in Lincoln County, by

David A. Witts

for irrigation purposes. That the proposed point of diversion, the approximate location and size of the diverting channel, all reservoirs or basins, the location and names of all other works which will cross or connect with the proposed works, and the boundary of all lands, showing by 40-acre subdivisions the areas proposed to be irrigated, are fully and correctly designated thereon.

State Water Right Surveyor

Subscribed and sworn to before me this 20th day of July, 1964

Notary Public in and for White Pine County, Nevada

My commission expires January 24, 1968.

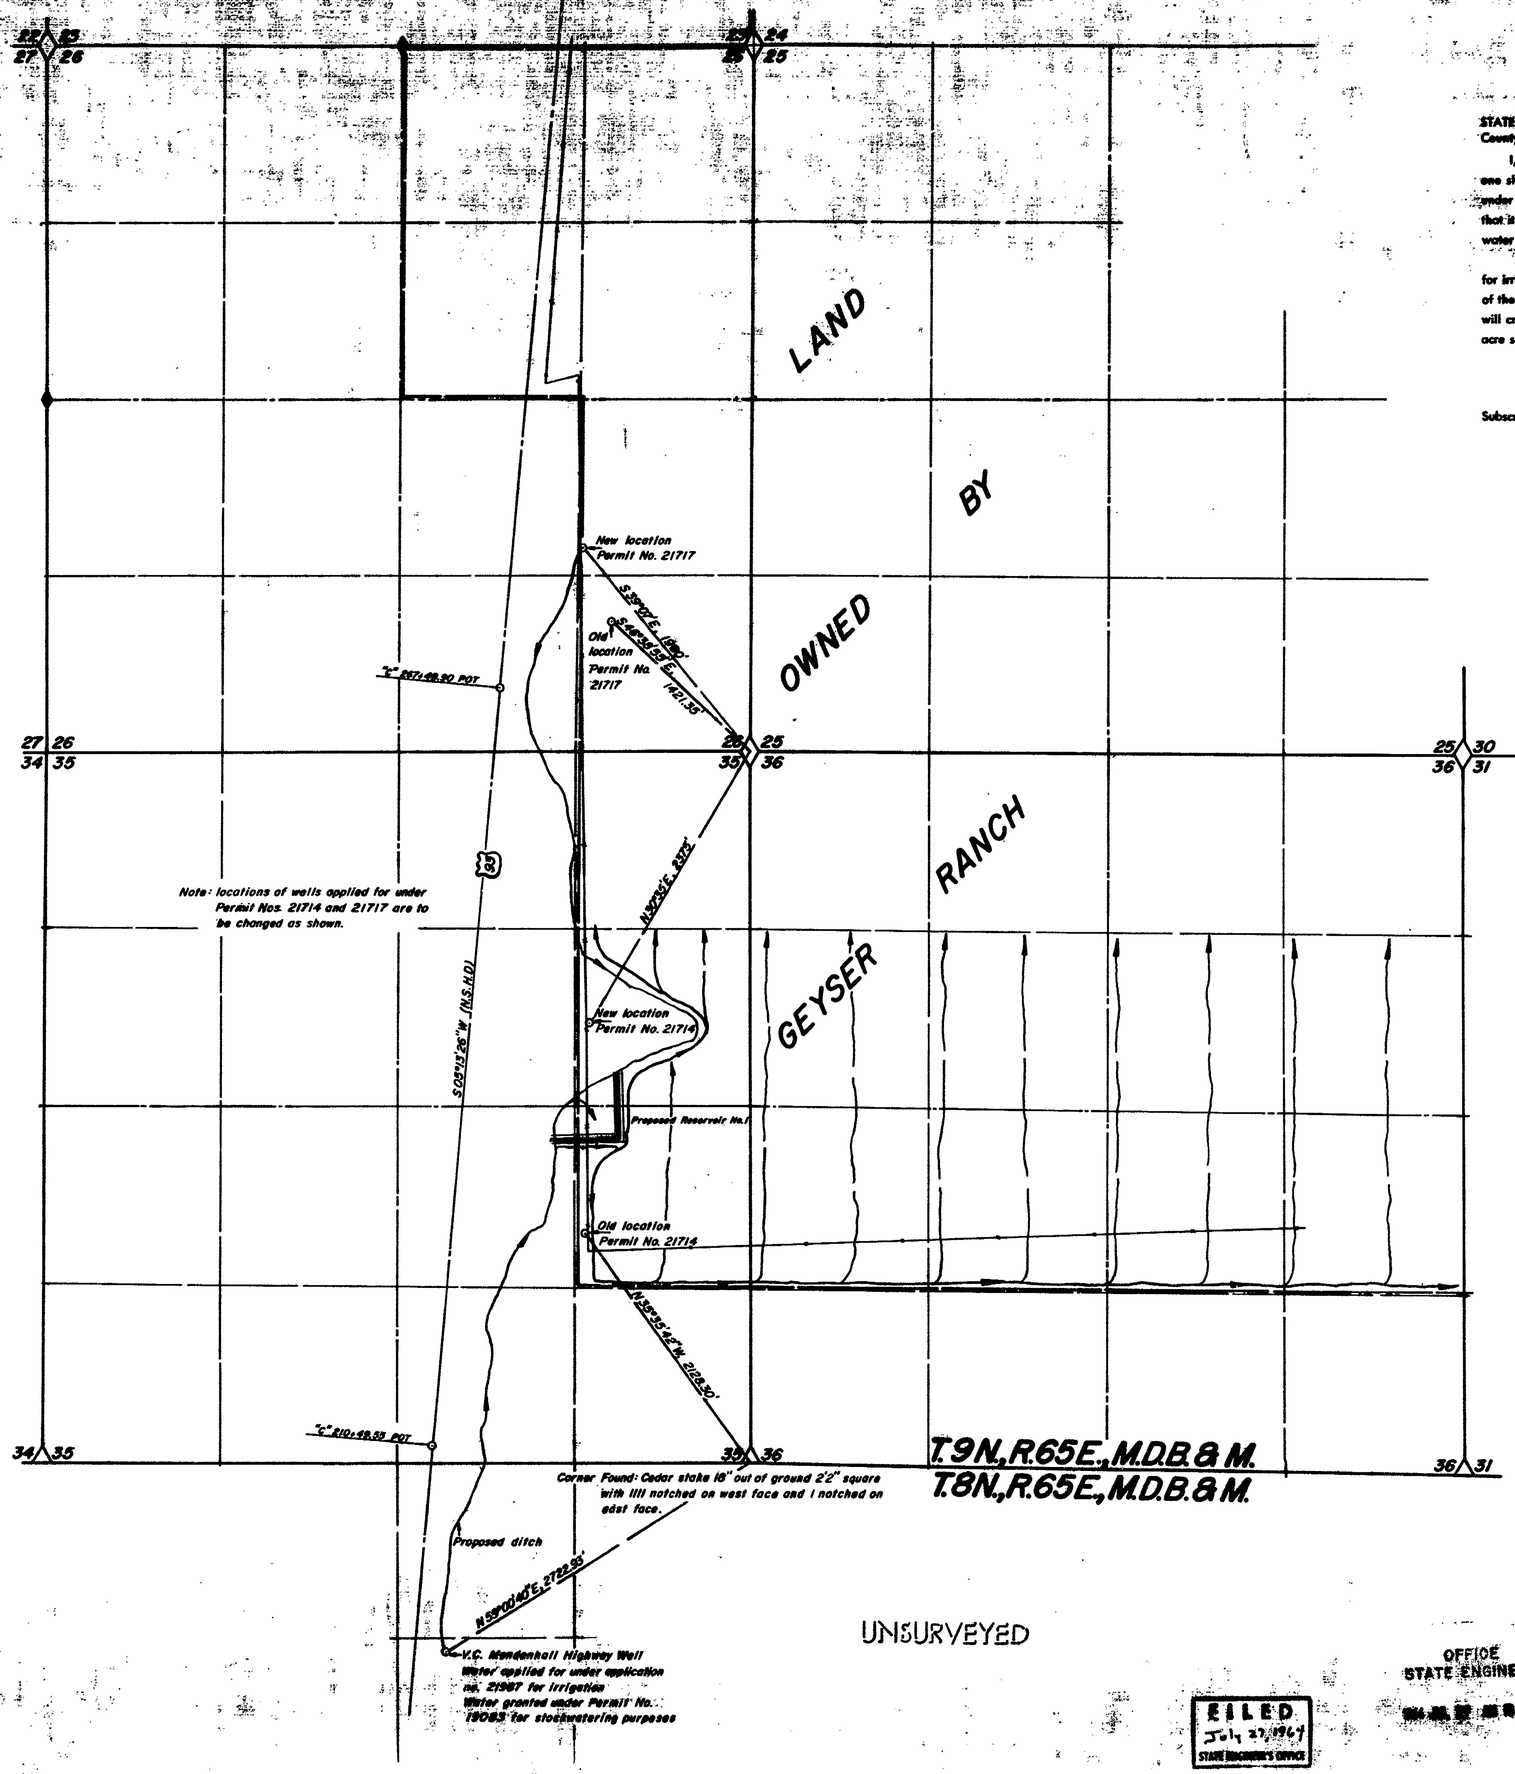

0 600 1200 1800 2400
Scale 1" = 600

M-235
M-234

MAP TO ACCOMPANY APPLICATION TO APPROPRIATE WATER

FOR IRRIGATION

BY DAVID A. WITTS

FROM V.C. MENDENHALL HIGHWAY WELL

REGISTERED ENGINEERS 7720/64 F. W. MILLARD & SON ELY & ELKO, NEVADA LAND SURVEYORS

FILED July 27, 1964 STATE ENGINEER'S OFFICE

OFFICE STATE ENGINEER

21987 21987