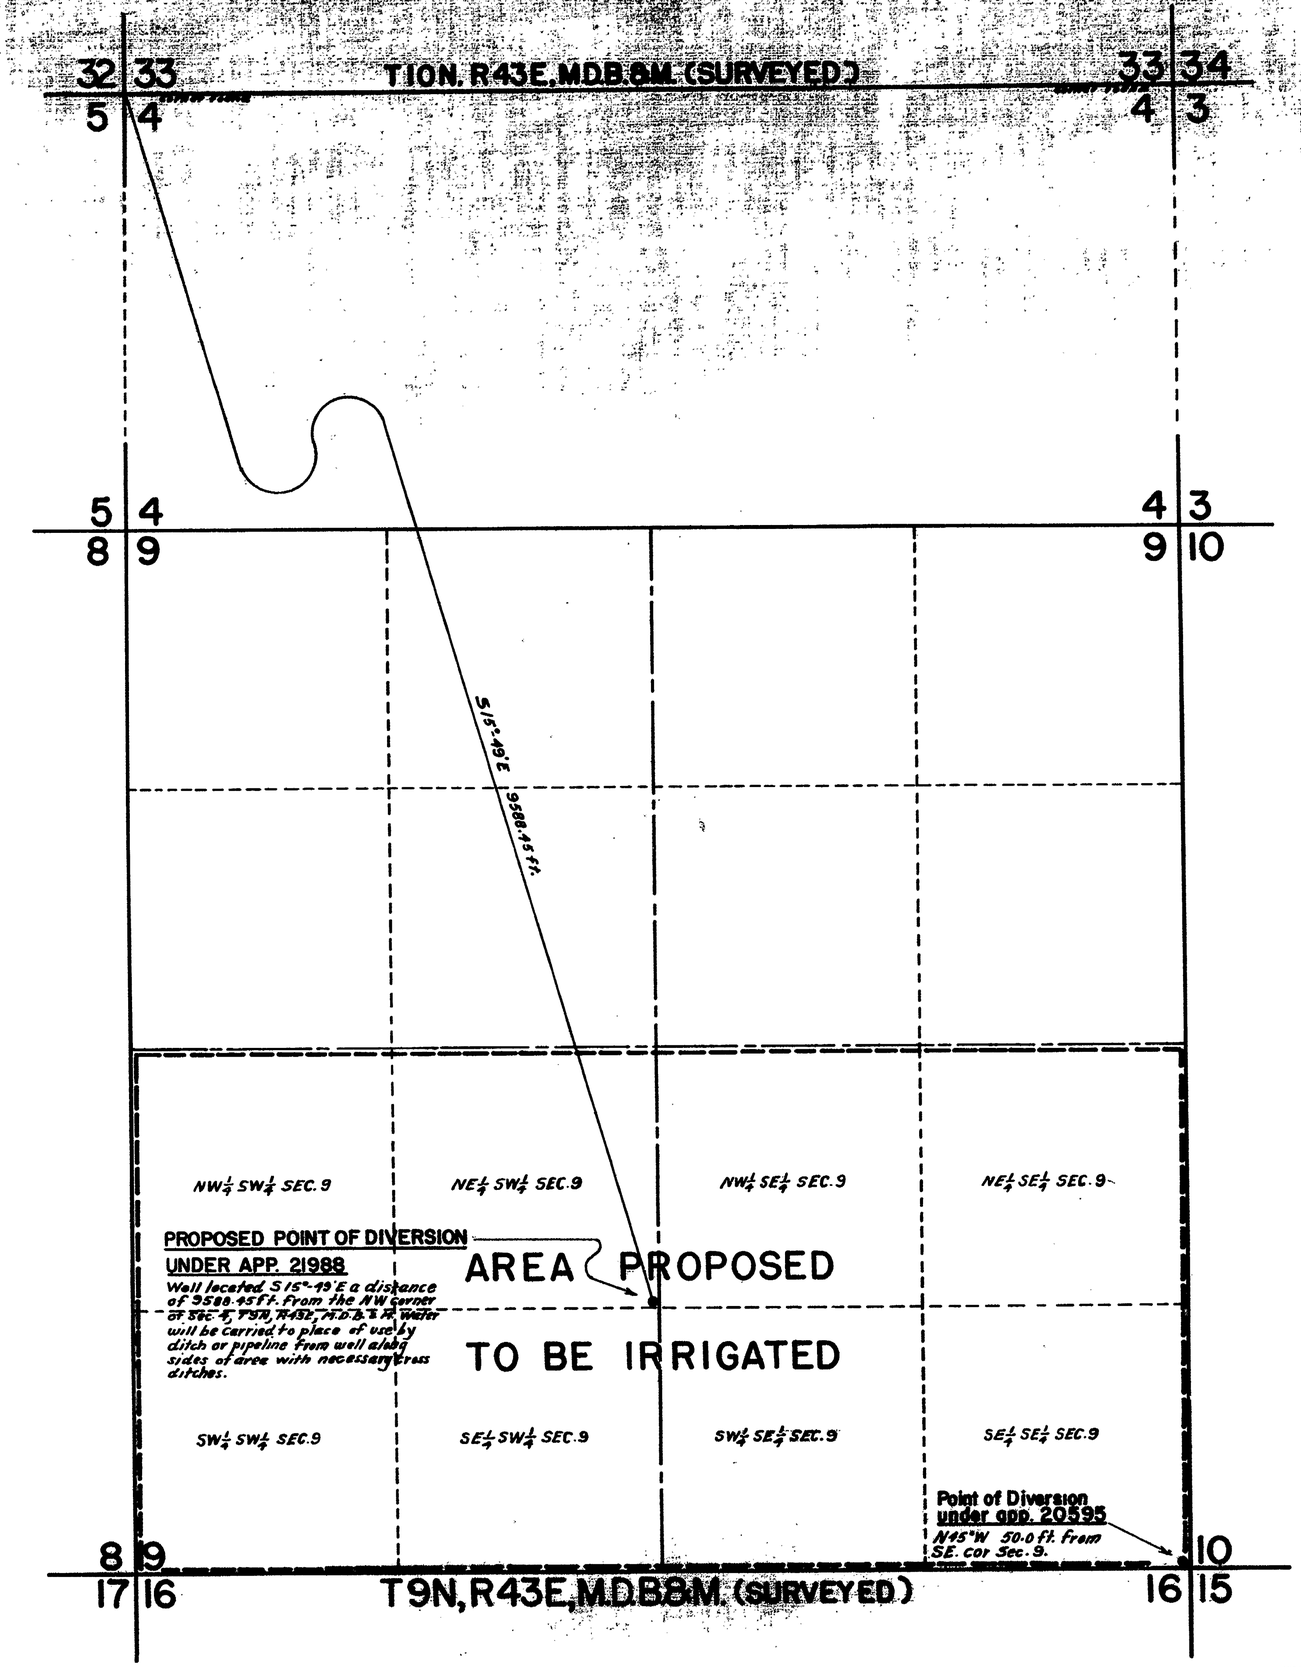

N

STATE OF NEVADA
COUNTY OF NYE ..... } SS.

I, T.M. Cahill, being first duly sworn, depose and say that this map, consisting of one sheet has been correctly drawn to the designated scale from field notes of a survey made by me between the 9 day of May and the 16 day of May 1964, that it truly and correctly represents the locations of the present Point of Diversion under App. #20595 and the proposed point of diversion under App. # 21988; That the approximate location and size of the diverting channel, all reservoirs or basins, the location and names of all other works which will cross or connect with the proposed works, and the boundary of all lands, showing by 40 Acre subdivisions the areas proposed to be irrigated are fully and correctly designated thereon.

T. M. Cahill
STATE WATER RIGHT SURVEYOR

Subscribed and sworn to before me this 14 day of July 1964.

Marcella H. Glickner
NOTARY PUBLIC IN AND FOR
NYE COUNTY, NEVADA.
My Commission Expires March 5, 1965

SCALE 1 in. = 400 ft.

0 400 800 1200 1600 ft.

OFFICE
STATE ENGINEER
NEVADA

FILED
July 16, 1964
STATE ENGINEER'S OFFICE

MAP TO ACCOMPANY
APPLICATION TO CHANGE
POINT OF DIVERSION
FOR
IRRIGATION
BY
HELEN T. ETCHEBERRY
FROM
UNDERGROUND SOURCE

21988

21988