# MAP OF SURVEY

Government Lots 91, 92, and 102 in the SW¼ of the SW¼ of Section 35, T.21S., R.61E., M.D.B.&M., County of Clark, State of Nevada

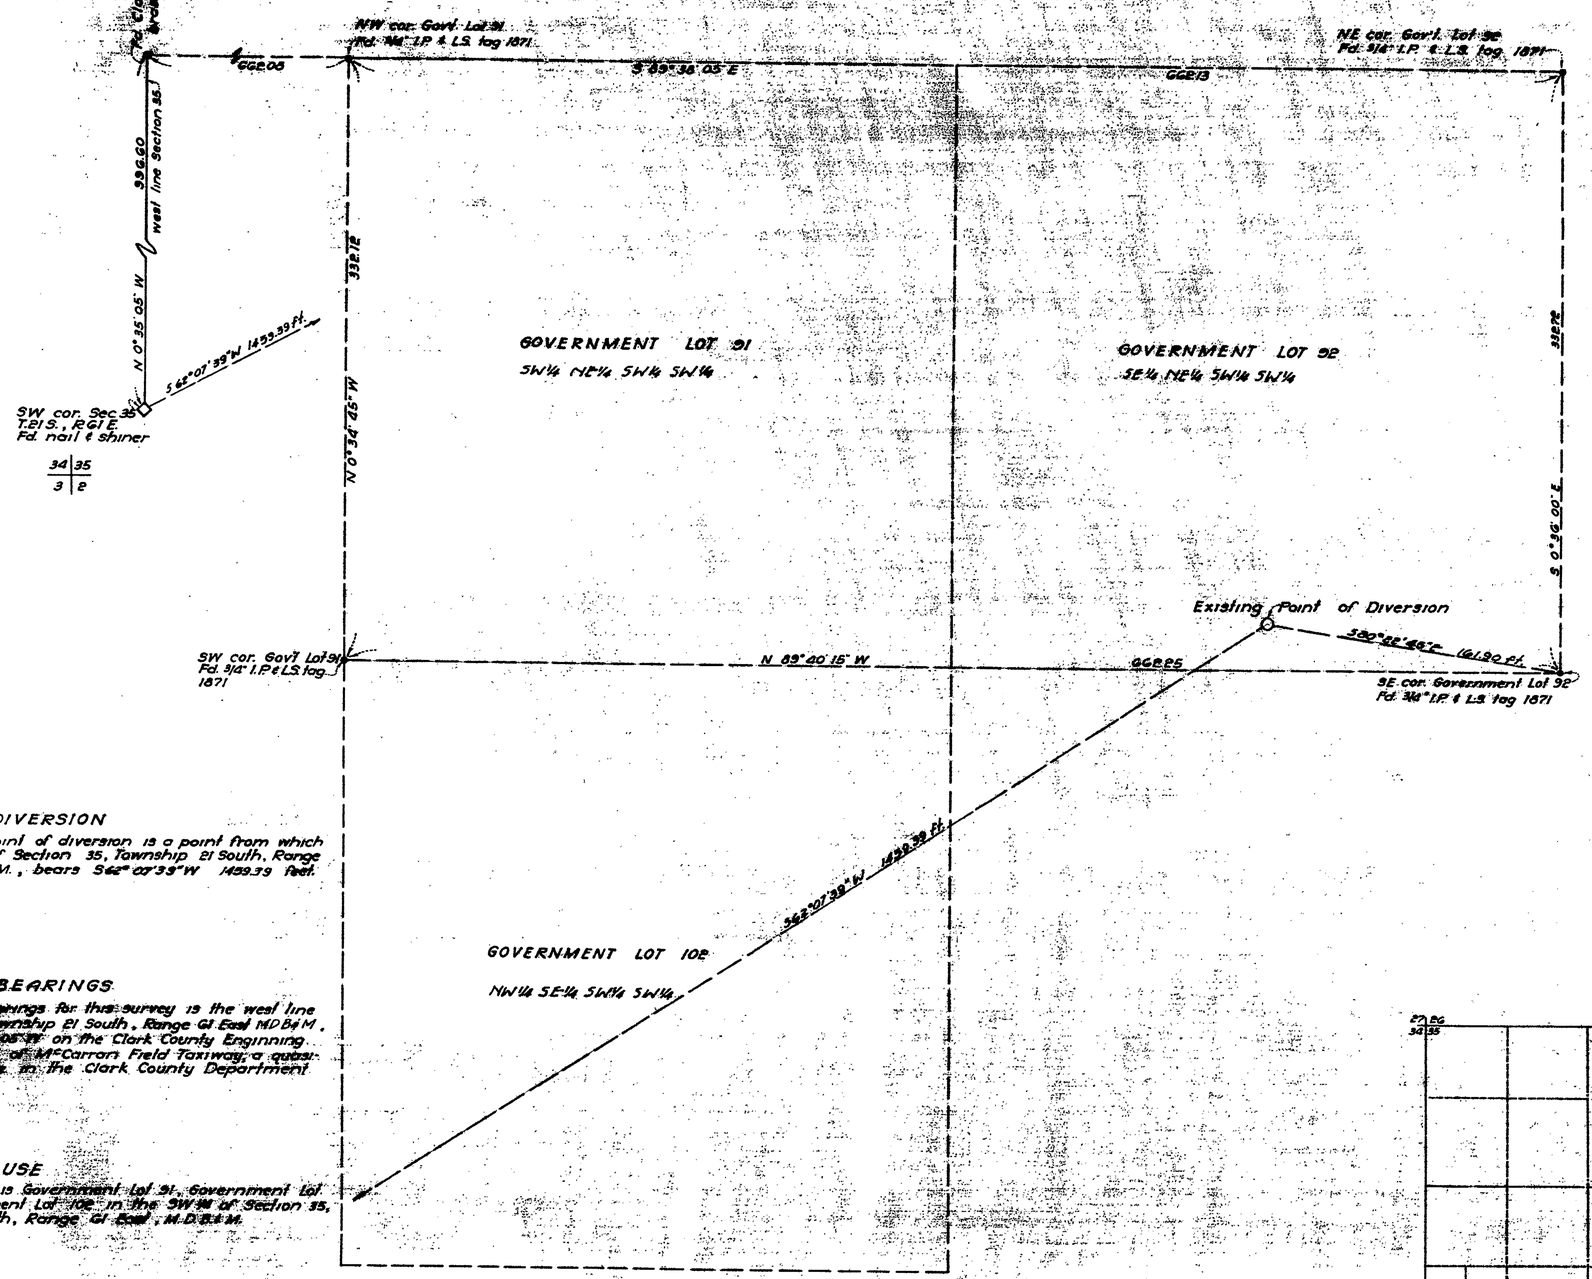


## POINT OF DIVERSION

The proposed point of diversion is a point from which the SW corner of Section 35, Township 21 South, Range 61 East, M.D.B.&M., bears S62° 07'39" W 1499.39 feet.

## BASIS OF BEARINGS

The basis of bearings for this survey is the west line of Section 35, Township 21 South, Range 61 East MDB&M, shown as N 0°35'05" W on the Clark County Enginning Department Plan of McCarran Field Taxiway, a quasi-record available in the Clark County Department of Engineering.

## PLACE OF USE

The place of use is Government Lot 91, Government Lot 92, and Government Lot 102 in the SW¼ of Section 35, Township 21 South, Range 61 East, M.D.B.&M.

State of Nevada } ss.
County of Clark }

## ENGINEER'S CERTIFICATE

I, Robert J. McNutt, being first duly sworn, depose and say that this map, consisting of one sheet, has been correctly drawn to the designated scale from field notes of a survey made under my direct supervision on the 11th day of April, 1964; that it truly and correctly represents the proposed location and extent of works used to divert water from an underground source in Clark County, by Royal Crest Inc for industrial purposes (Scientific Laboratory); that the proposed point of diversion and the place and manner of use are fully and correctly designated hereon.

Robert J. McNutt
State Water Right Surveyor N°303

Subscribed and sworn to before me
this 25 day of May, 1964,
Notary Public in and for Clark County, Nevada
My commission expires: Oct. 2, 1966

FILED
May 25, 1964
STATE ENGINEER'S OFFICE

NORTH

SCALE: 1" = 40'

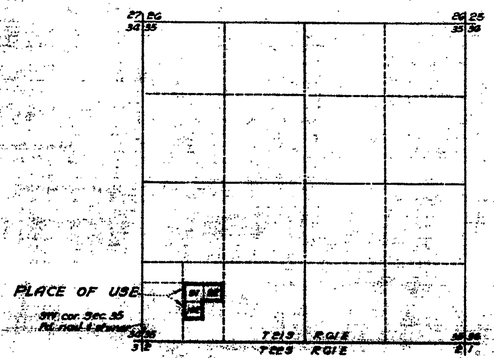


VICINITY MAP NO SCALE

**MAP TO ACCOMPANY APPLICATION TO APPROPRIATE WATER FOR INDUSTRIAL PURPOSES (SCIENTIFIC LABORATORY) BY ROYAL CREST INC. IN CLARK COUNTY, NEVADA**

22022