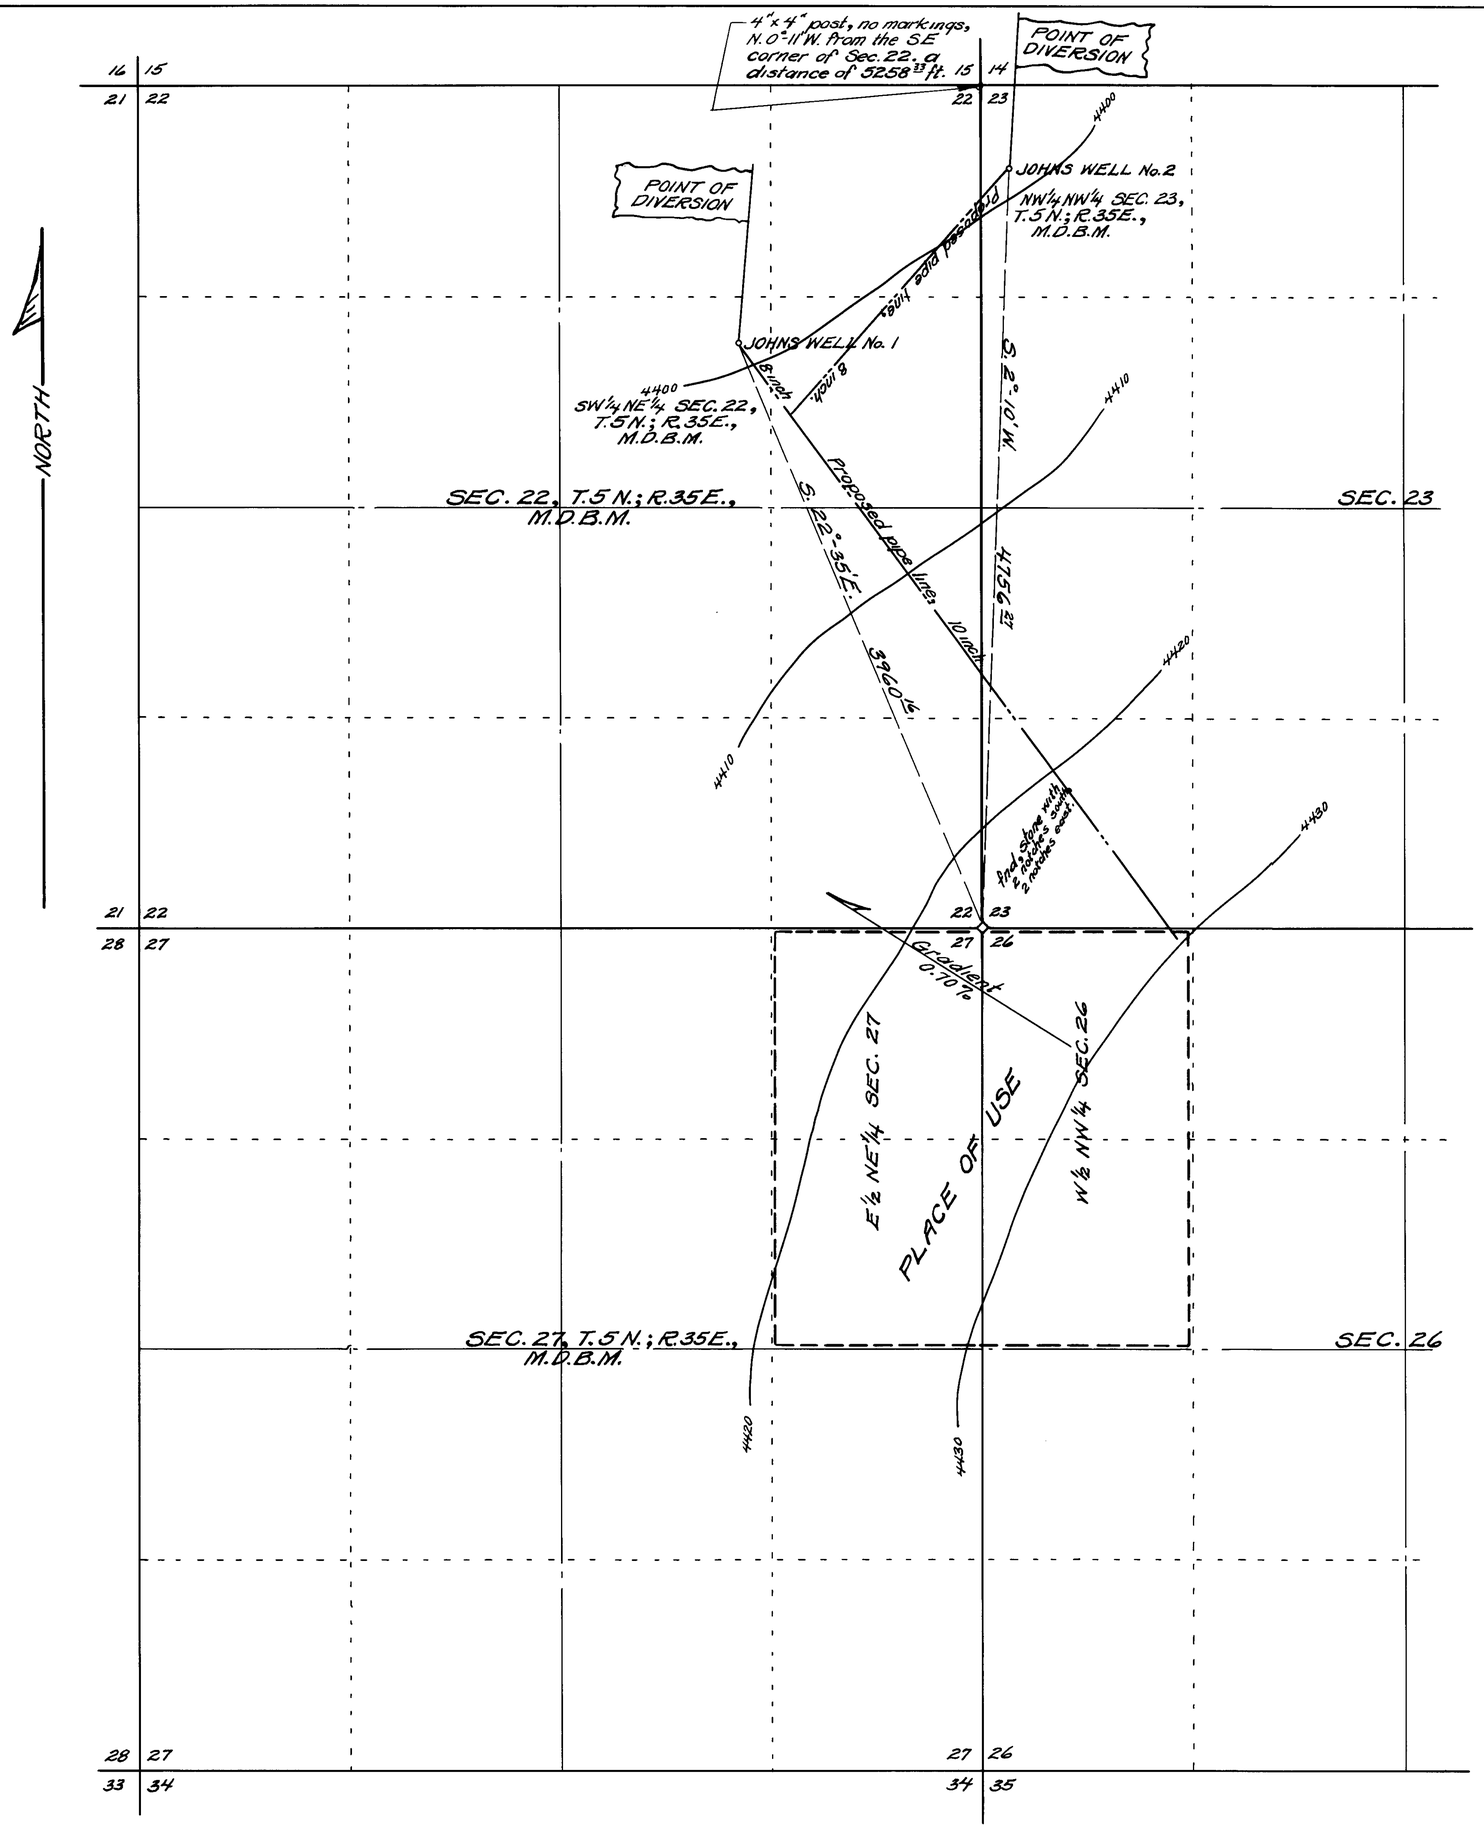

STATE OF NEVADA }
COUNTY OF MINERAL } ss

I, Bernard York, State Water Right Surveyor, being first duly sworn, depose and say that this map, consisting of but this one sheet, has been correctly drawn to the designated scale from the field notes of a survey made by me on the 21st day of August, 1964; that this map truly and correctly represents the proposed location and extent of the works used to divert water from UNDERGROUND at JOHNS WELL No. 1 and JOHNS WELL No. 2 in Mineral County for IRRIGATION PURPOSES by Mr. Ernest Johns, P.O. Box 245, Mina, Nevada; that the point of diversion and place of use, and all other works are fully and correctly shown hereon.

Bernard York

State Water-Right Surveyor No. 293

Subscribed and sworn to before me this 22nd day of August, 1964.

L. E. Cornelius

Notary Public in and for the County of Mineral, State of Nevada.
My Commission expires July 7th 1967.

ENGINEERING CONTROL:
The meridian for this survey established by a Solar observation made while occupying the NE corner of Section 27, T.5N.; R.35E., M.D.B.M.
Elevation Datum: approximate.

0 200 500 1000 1500 2000 2500
SCALE: 1" = 500'

22039

MAP
TO ACCOMPANY APPLICATION TO APPROPRIATE WATER
FOR IRRIGATION PURPOSES
(APPLICATION No. 22039)
BY ERNEST JOHNS
FROM
JOHNS WELL No. 1 & JOHNS WELL No. 2
UNDERGROUND SOURCE
IN MINERAL COUNTY, NEVADA.
SCALE: 1" = 500' AUG. 22, 1964.
B. YORK, STATE WATER RT. SUR. No. 293, MINA, NEV.

FILED
Aug. 27, 1964
STATE ENGINEER

22281 [redacted] file under