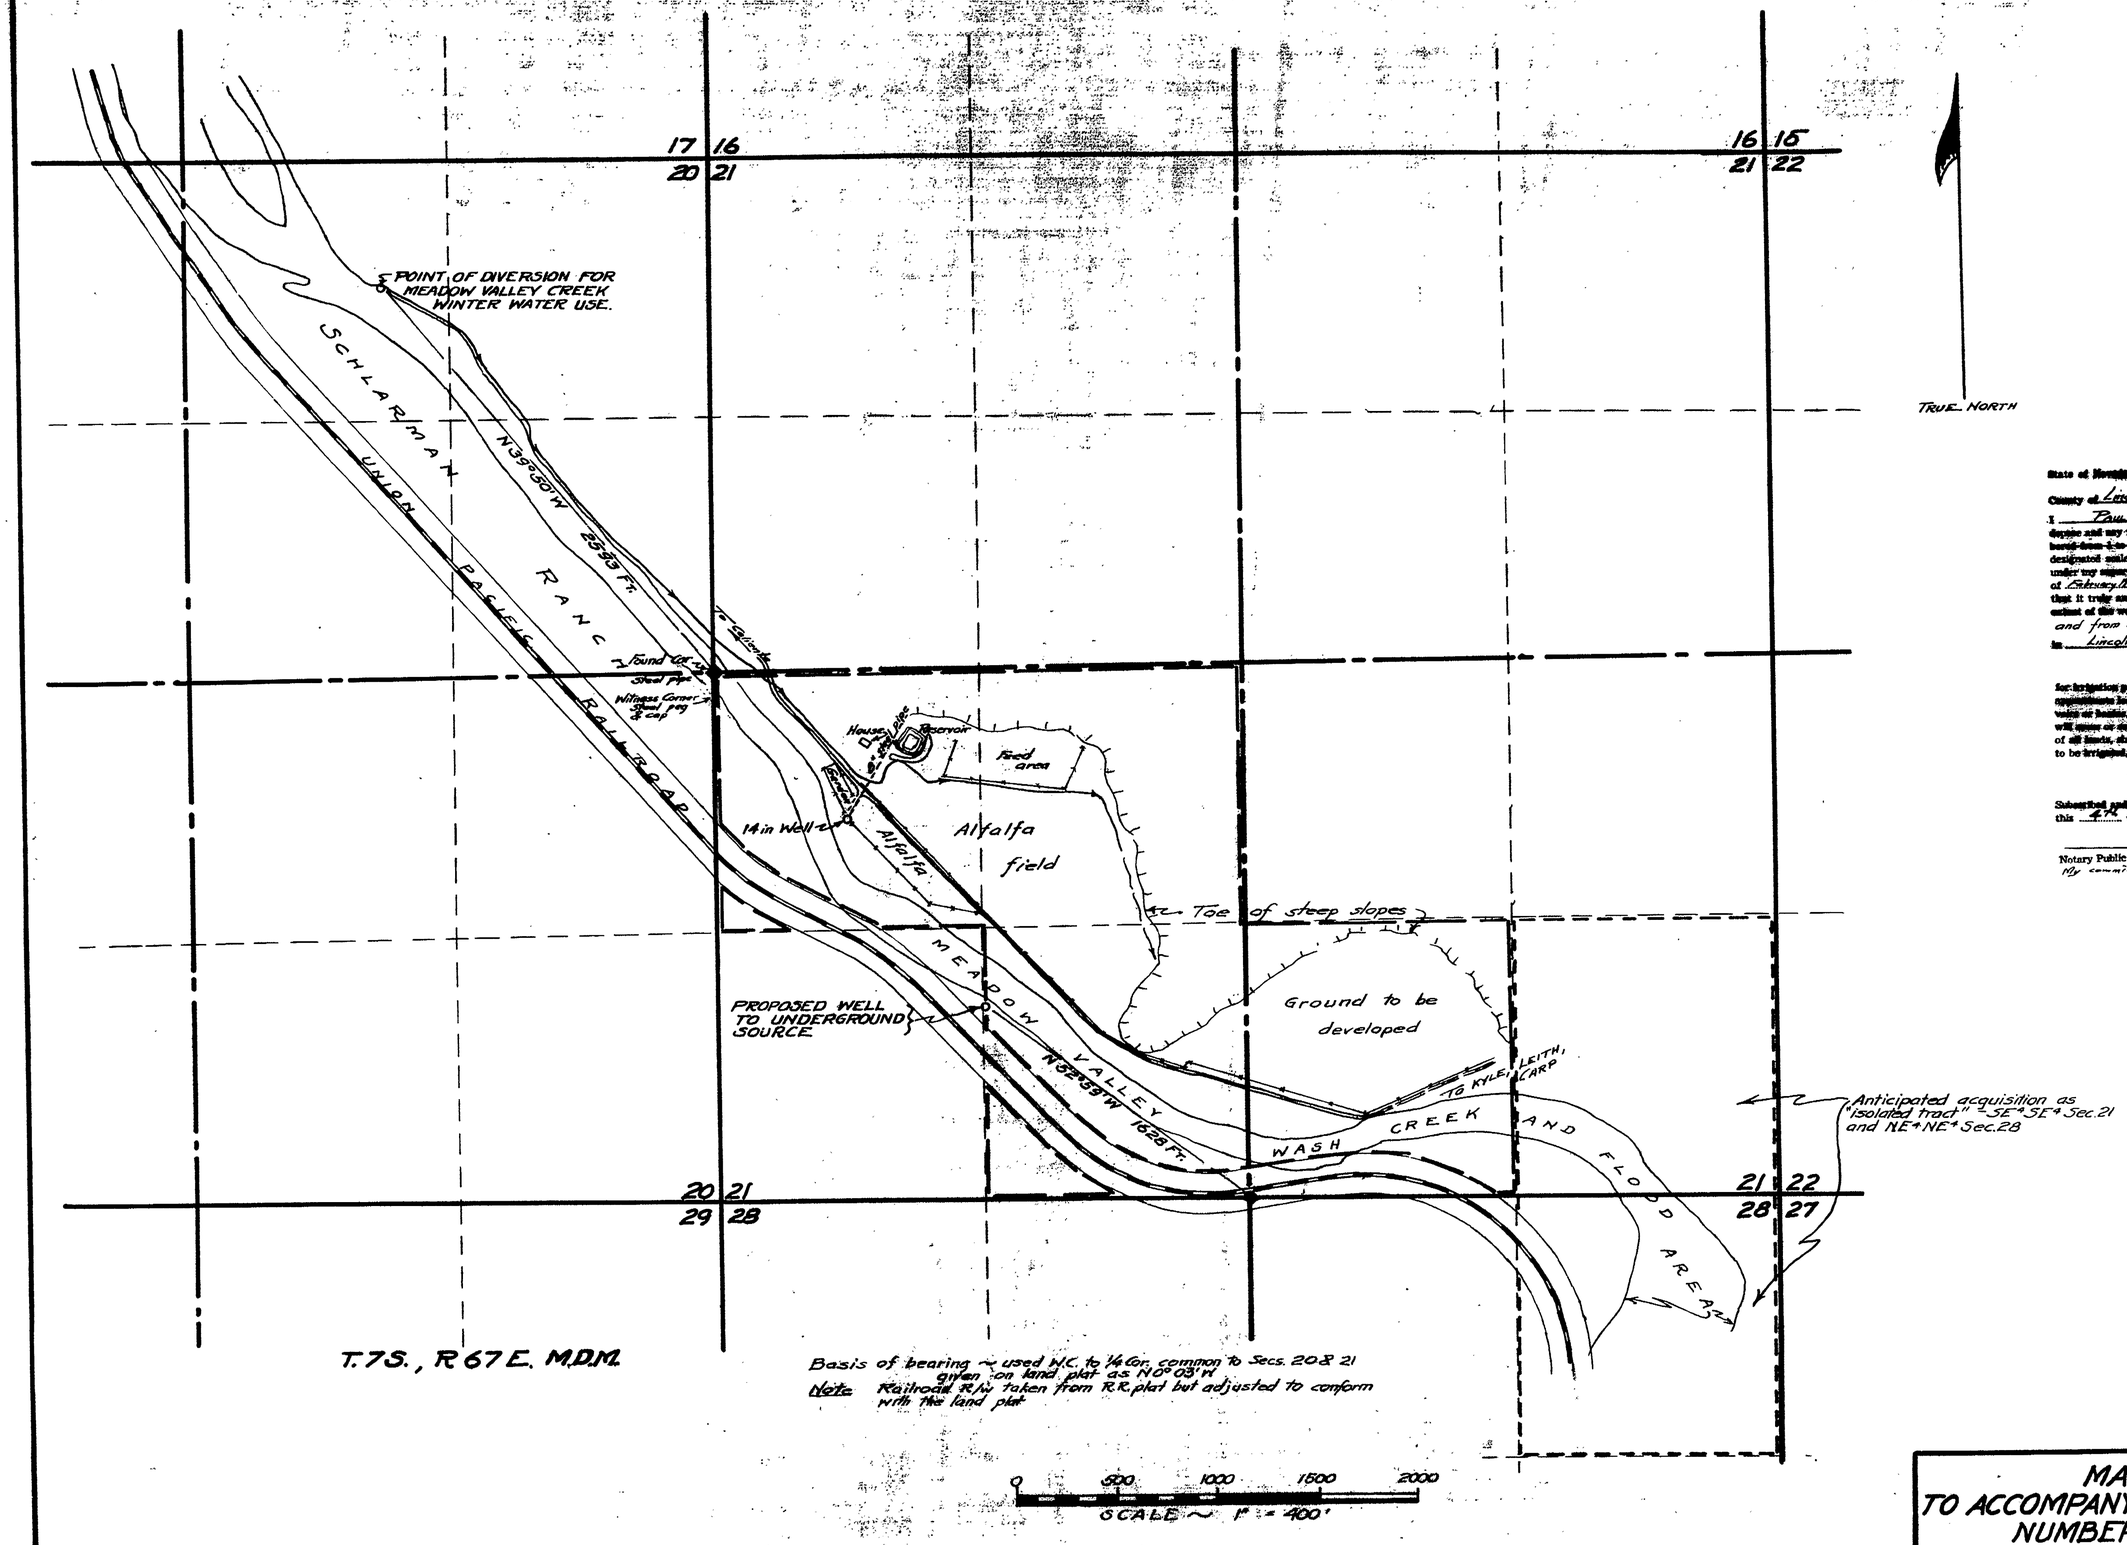

State of Nevada,
County of Lincoln } ss.

I Paul Gemmill, being first duly sworn, depose and say that this map, consisting of 1 sheets, numbered from 1 to ____, inclusive, has been correctly drawn to the designated scale from field notes of a survey made by me, (or under my supervision and direction), between the 2nd day of February 1964 and the 28 day of May, 1964; that it truly and correctly represents the proposed location and extent of the works used to divert water from Underground and from Meadow Valley Creek (Source) in Lincoln County by James W. Bradshaw (Applicant)

for irrigation purposes. That the proposed point of diversion, the approximate location and size of the diverting channel, all reservoirs or basins, the location and names of all other works which will cross or connect with the proposed works, and the boundary of all lands, showing by 40-acre subdivisions the areas proposed to be irrigated, are fully and correctly designated thereon.

Paul Gemmill
(State Water Right Surveyor)

Subscribed and sworn to before me this 4th day of June 1964

Notary Public in and for Lincoln County, Nevada
My commission expires on the 2 day of July 1966

MAP
TO ACCOMPANY APPLICATIONS
NUMBERS ____ & ____
TO APPROPRIATE WATER FOR
IRRIGATION
BY
JAMES W. BRADSHAW
FROM UNDERGROUND SOURCE

FILED
June 22, 1964
STATE ENGINEER'S OFFICE

22047 22046 - File under