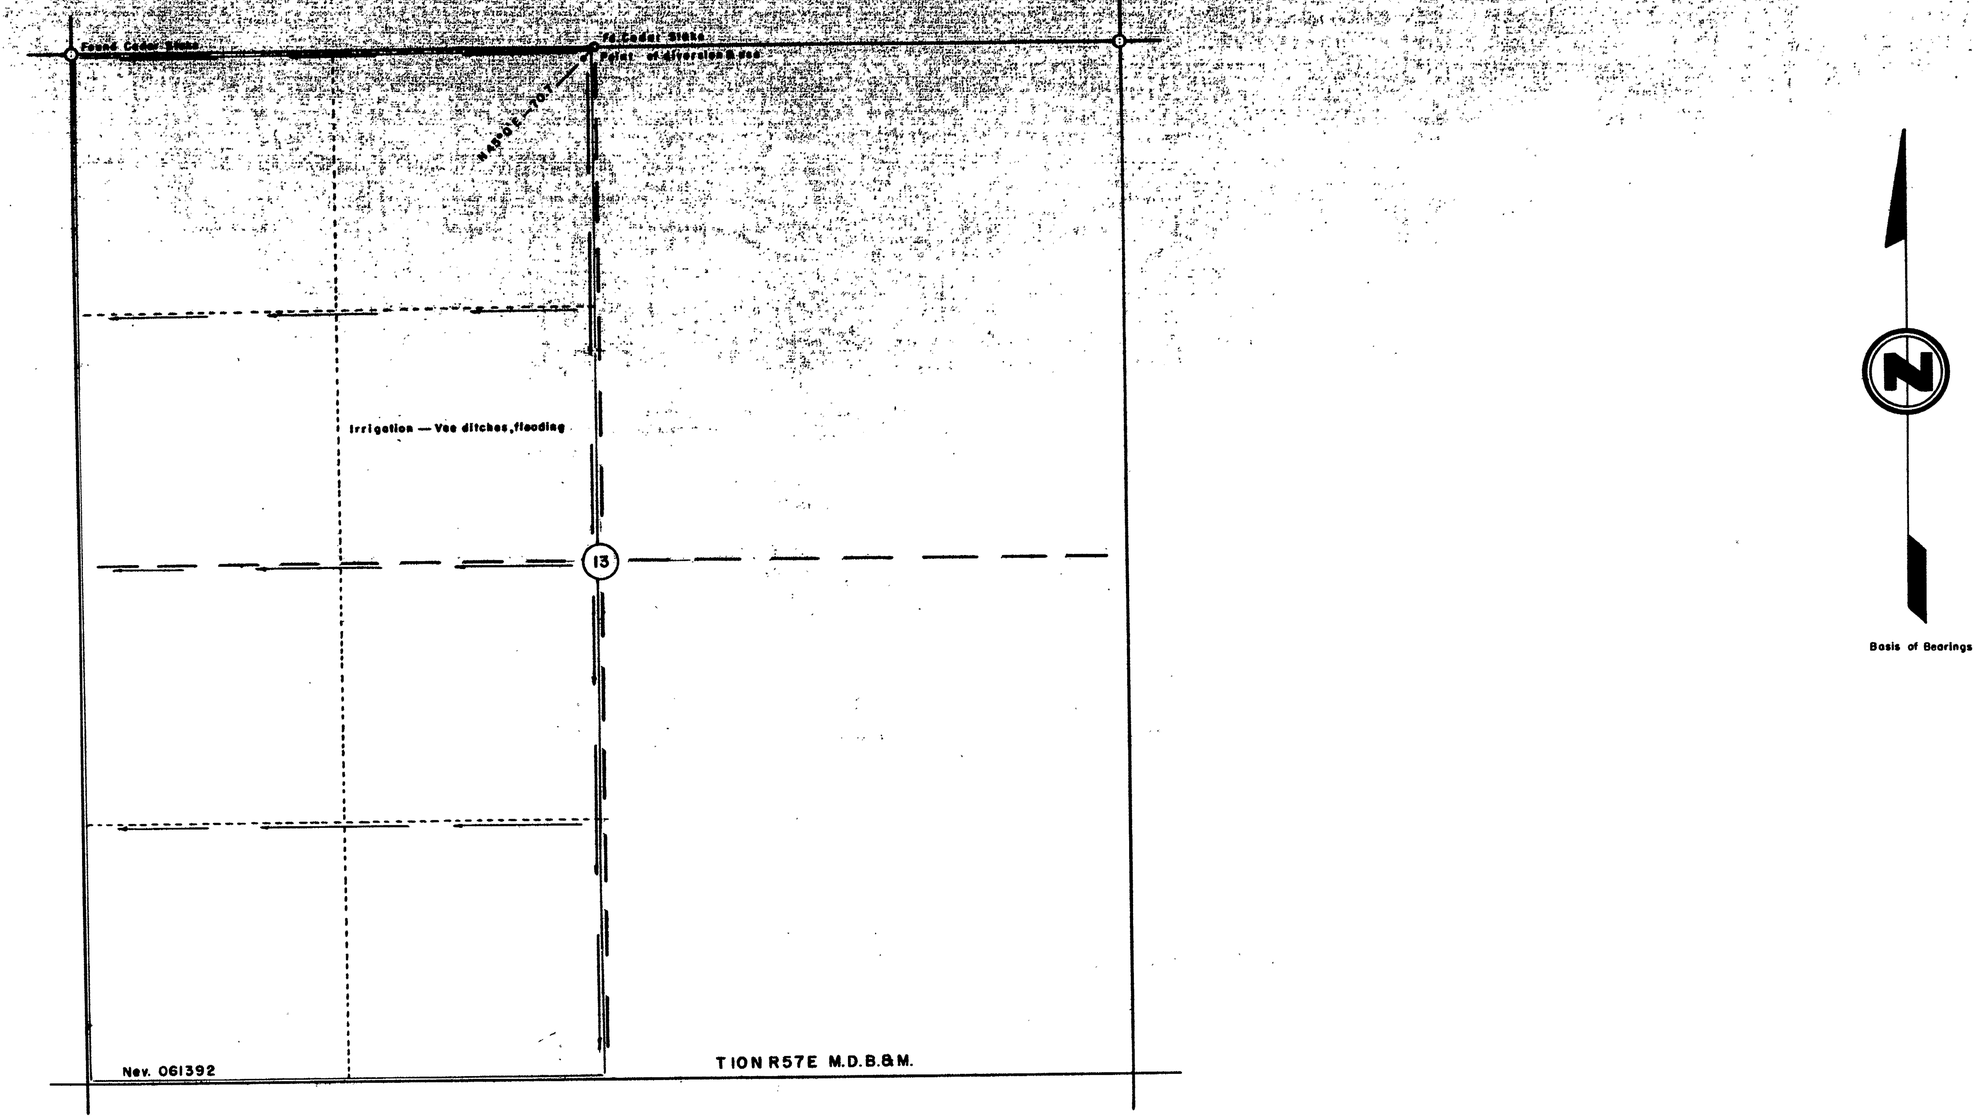

State of Nevada
County of Washoe } ss.

I, J.V. Caselli, being first duly sworn, depose and say that this map consisting of ...1... sheets, numbered from 1 to ...0..., inclusive, has been correctly drawn to the designated scale from field notes of a survey made by me between the 23 day of ...April..., and the ...24... day of ...April..., 1964 that it truly and correctly represents the proposed location and extent of the works used to divert water from Underground Source..., in ...Nye... County, by WYLIE B. SANDLIN, for irrigation purposes. That the proposed point of diversion, the approximate location and size of the diverting channel, all reservoirs or basins, the location and names of all other works which will cross or connect with the proposed works, and the boundary of all lands, showing by 40 acre subdivisions the areas proposed to be irrigated, are fully and correctly designated thereon.

J. V. Caselli
STATE WATER RIGHT SURVEYOR

Subscribed and sworn to before me this 13th day of July, 1964

Mrs. Hilda Sherwood
NOTARY PUBLIC IN AND FOR ORMSBY COUNTY, NEVADA

My Commission Expires July 1, 1965

0 400 800 1200 1600 2000

MAP TO ACCOMPANY
APPLICATION TO APPROPRIATE WATER
FOR
DOMESTIC & IRRIGATION
FROM
UNDERGROUND SOURCE
BY
WYLIE B. SANDLIN
LUBBOCK, TEXAS

SCALE 1" = 400FT.

SURVEYED BY —
J.V. CASELLI R.E. 451
RENO, NEVADA

FILED
July 13, 1964

OFFICE
STATE ENGINEER

27064

22057