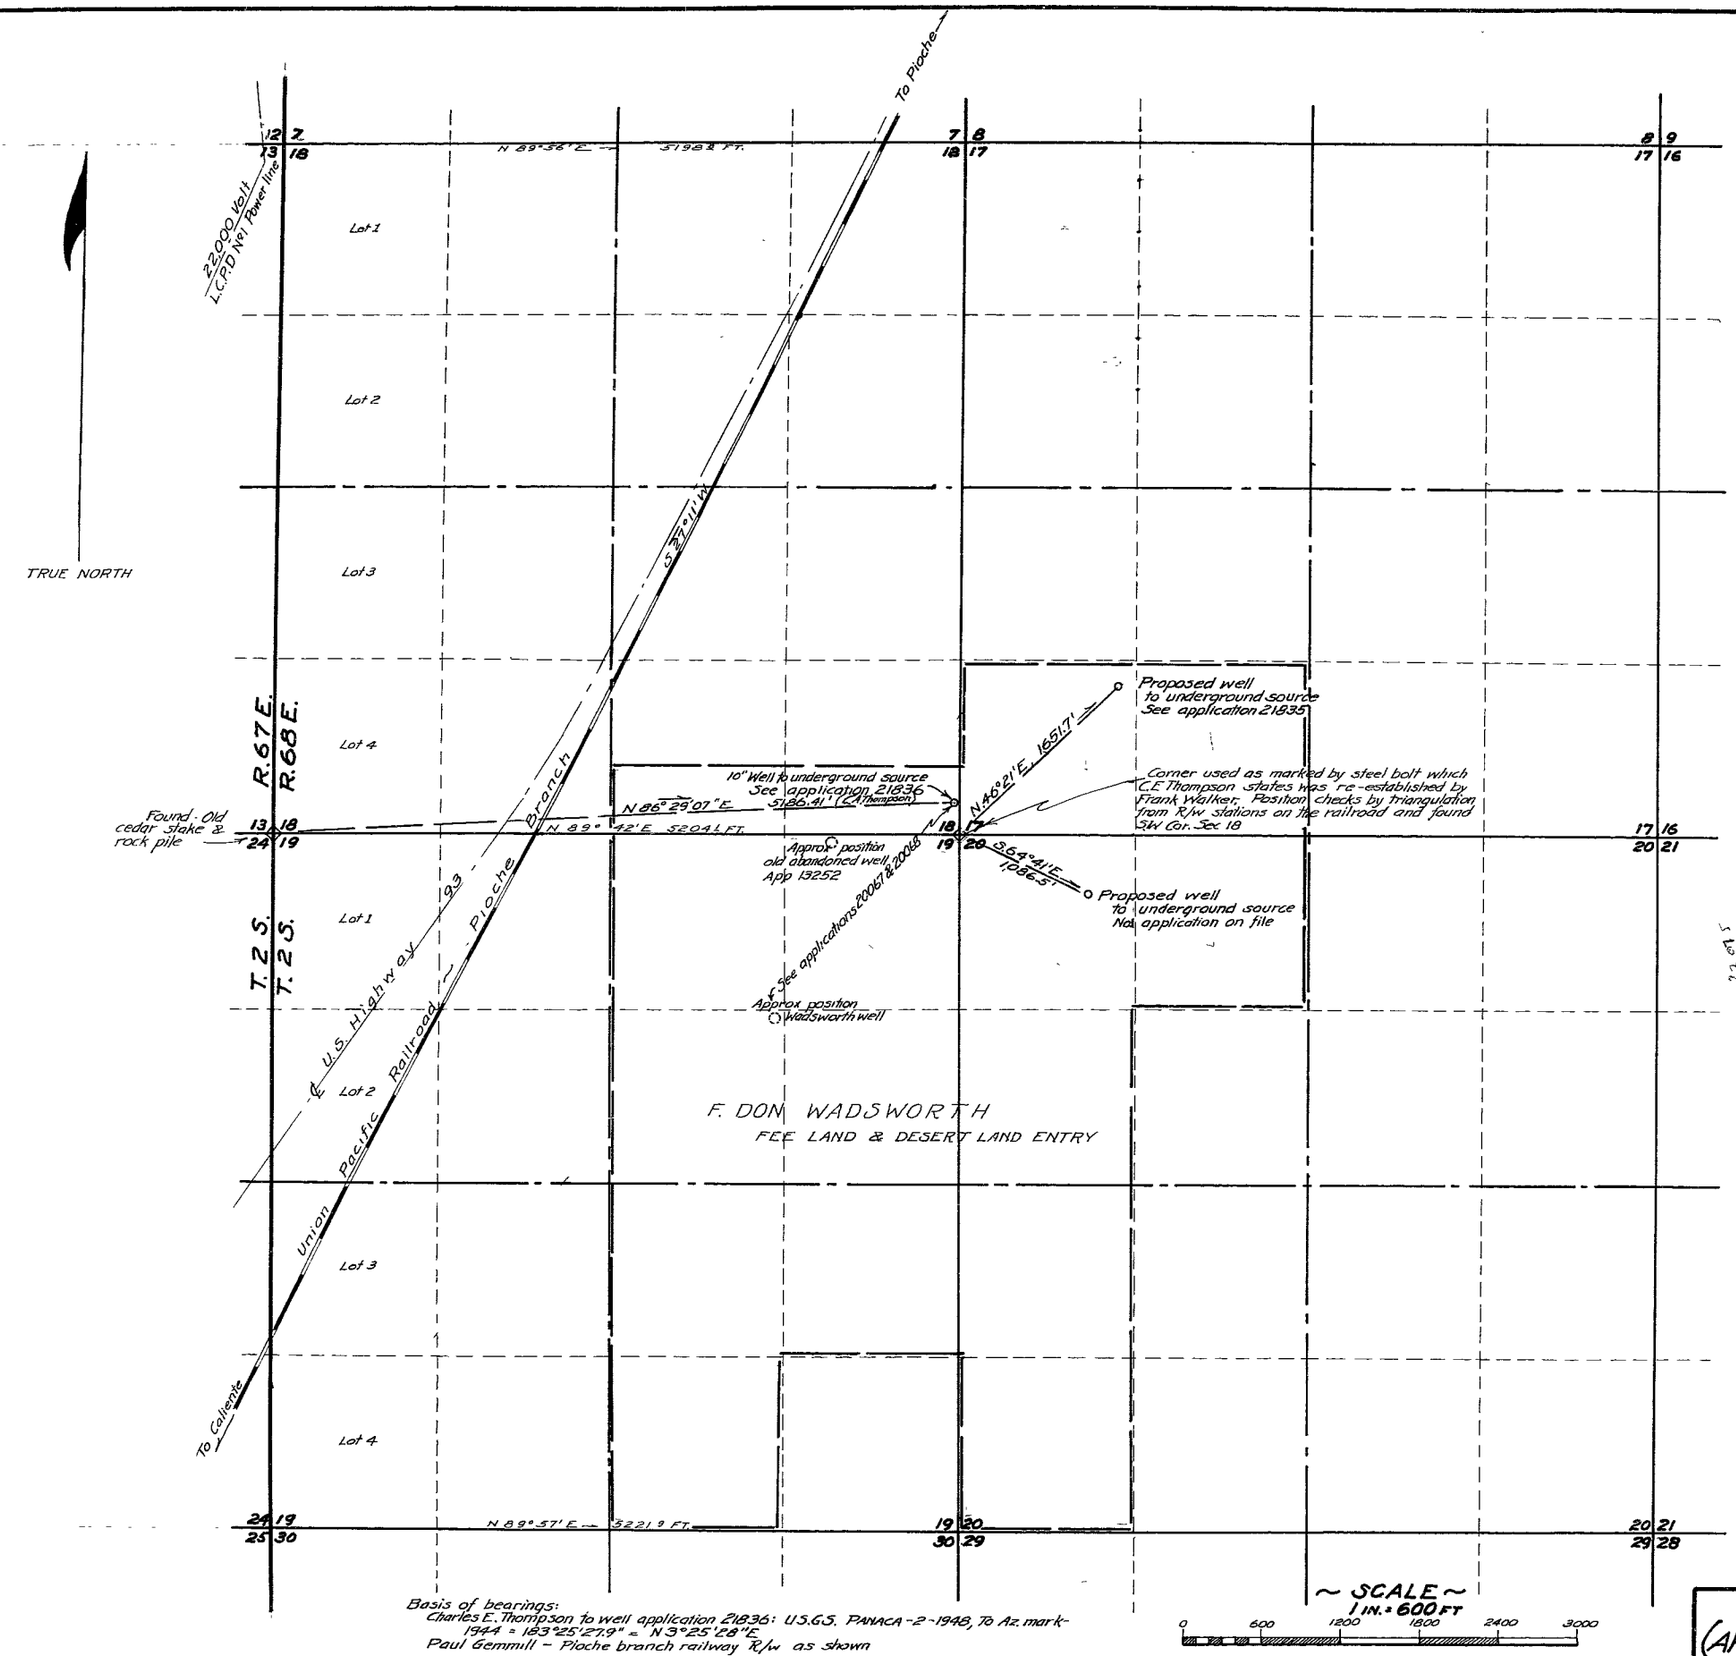

Basis of bearings:
Charles E. Thompson to well application 21836: U.S.G.S. PANACA-2-1948, To Az. mark-1944 = 183°25'27.9" = N 3°25'28" E
Paul Gemmill - Pioche branch railway R/w as shown

State of Nevada,
County of Lincoln } SS.

I Paul Gemmill, being first duly sworn, depose and say that this map, consisting of ..... sheets, numbered from 1 to ....., inclusive, has been correctly drawn to the designated scale from field notes or a survey made by me, (or under my supervision and direction), between the 7th day of May, 1964, and the 22 day of May, 1964; that it truly and correctly represents the proposed location and extent of the works used to divert water from Underground.
(Source)

in Lincoln County by: F. Don Wadsworth
(Applicant)

for irrigation purposes. That the proposed point of diversion, the approximate location and size of the diverting channel, all reservoirs or basins, the location and names of all other works which will cross or connect with the proposed works, and the boundary of all lands, showing by 40-acre subdivisions the areas proposed to be irrigated, are fully and correctly designated thereon

Paul Gemmill
(State Water Right Surveyor)

Subscribed and sworn to before me this 22 day of May, 1964.

Notary Public in and for Lincoln County, Nevada
My commission expires on the 2 day of July, 1966

OFFICE STATE ENGINEER
1964 OCT 1 AM 9 47

FILED
Oct 1, 1964
STATE ENGINEER'S OFFICE

MAP (APPLICATION NUMBERS 2) TO ACCOMPANY APPLICATION TO APPROPRIATE WATER FOR IRRIGATION BY F. DON WADSWORTH FROM UNDERGROUND SOURCE

22075