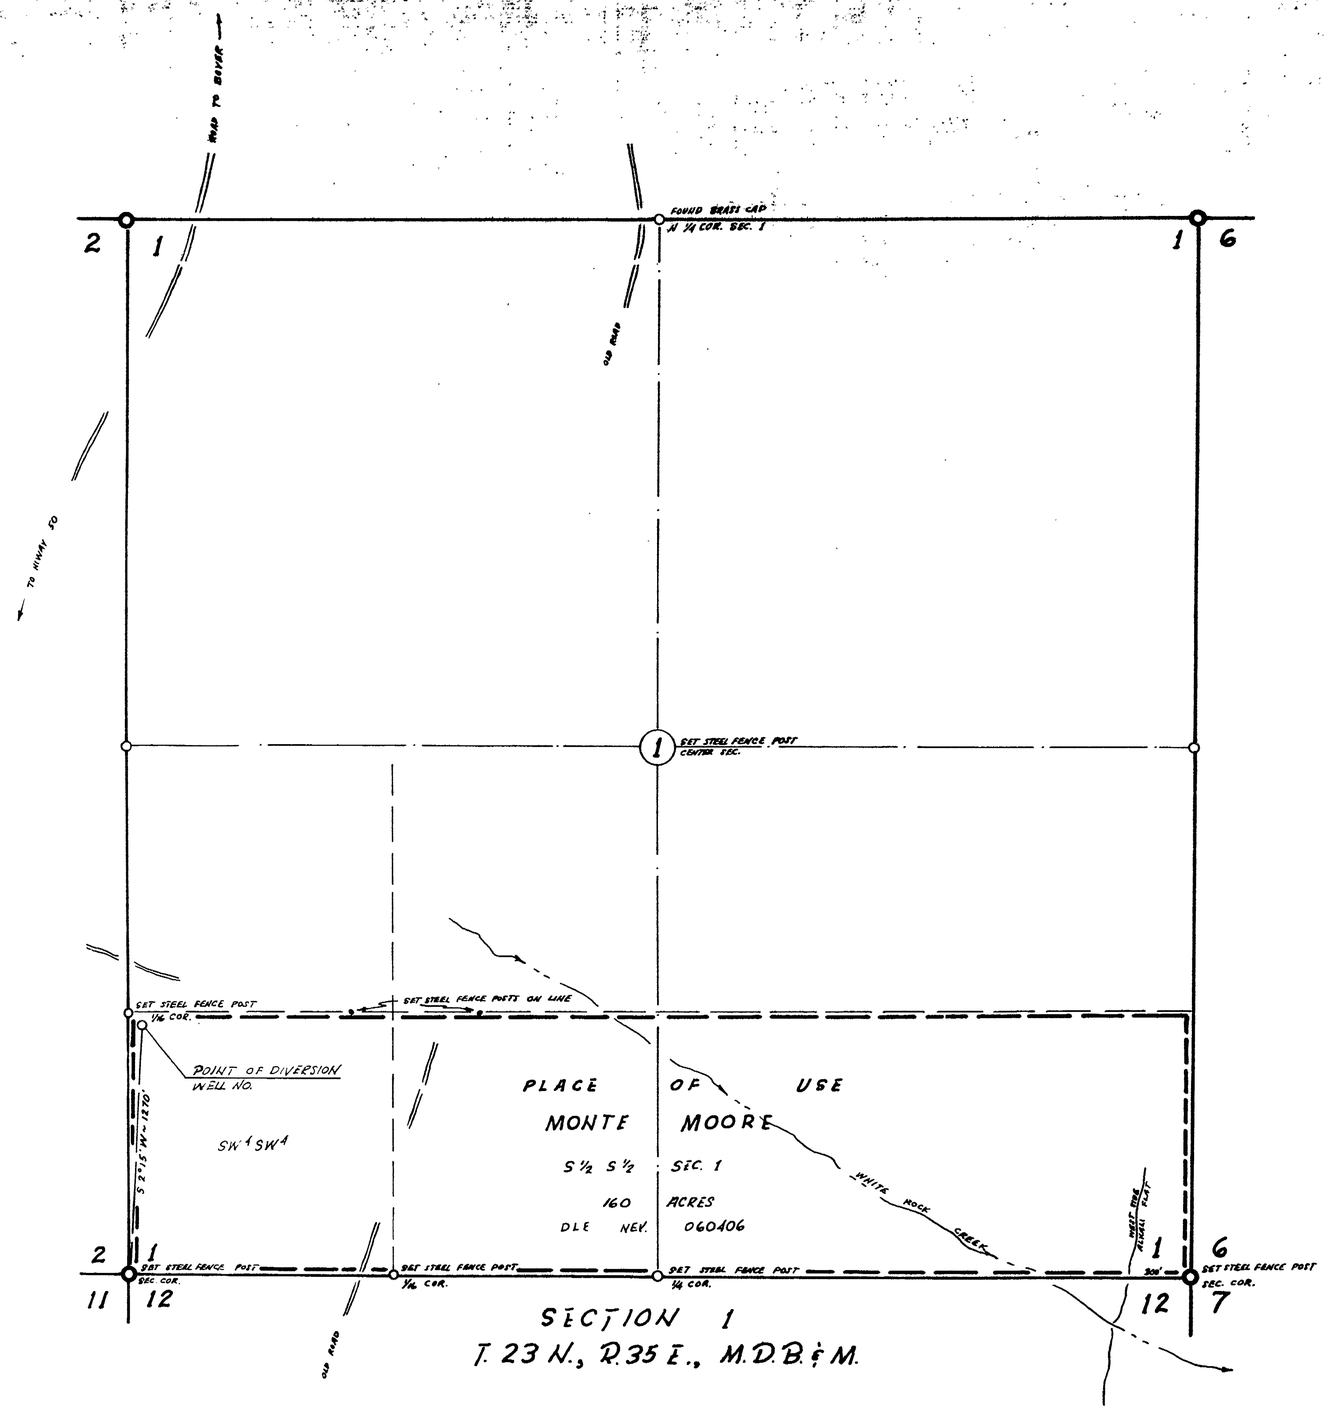

STATE OF NEVADA
COUNTY OF WASHOE } ss

I E. P. Osgood, being first duly sworn, depose and say that this map, consisting of 1 sheet, has been correctly drawn to the designated scale from field notes of a survey made by me on the 20th day of June, 1964. That it truly and correctly represents the location and extent of the works used to divert water from underground sources by well in Churchill County, Nevada by MONTE MOORE for irrigation and domestic use.

That the proposed point of diversion the approximate location and size of the diverting channel or other conduit, the place and manner of use, and the location and names of other works or streams which are crossed by or connected with the said works are fully and correctly designated thereon.

E. P. Osgood Jr.
E. P. OSGOOD JR. ST. WTR. RT. SUR. NO. 294

Subscribed and sworn to before me this 2nd day of July 1964

Ida Hilda Sherwood
NOTARY PUBLIC

Notary Public in and for Douglas County, Nevada
My commission expires July 1, 1965

My Commission Expires July 1, 1965

SCALE
1 Inch = 400 Feet

100 0 500 1000 1500
50 1520

25914

FILED
July 2, 1964
STATE ENGINEER'S OFFICE

MAP TO ACCOMPANY APPLICATION
TO APPROPRIATE WATER
FOR IRRIGATION AND DOMESTIC USE
by
MONTE MOORE
FROM UNDERGROUND SOURCES
CHURCHILL COUNTY NEVADA
JUNE 1964 E. P. OSGOOD Jr. St. Wtr. Rt. Sur. No. 294

36919 22082