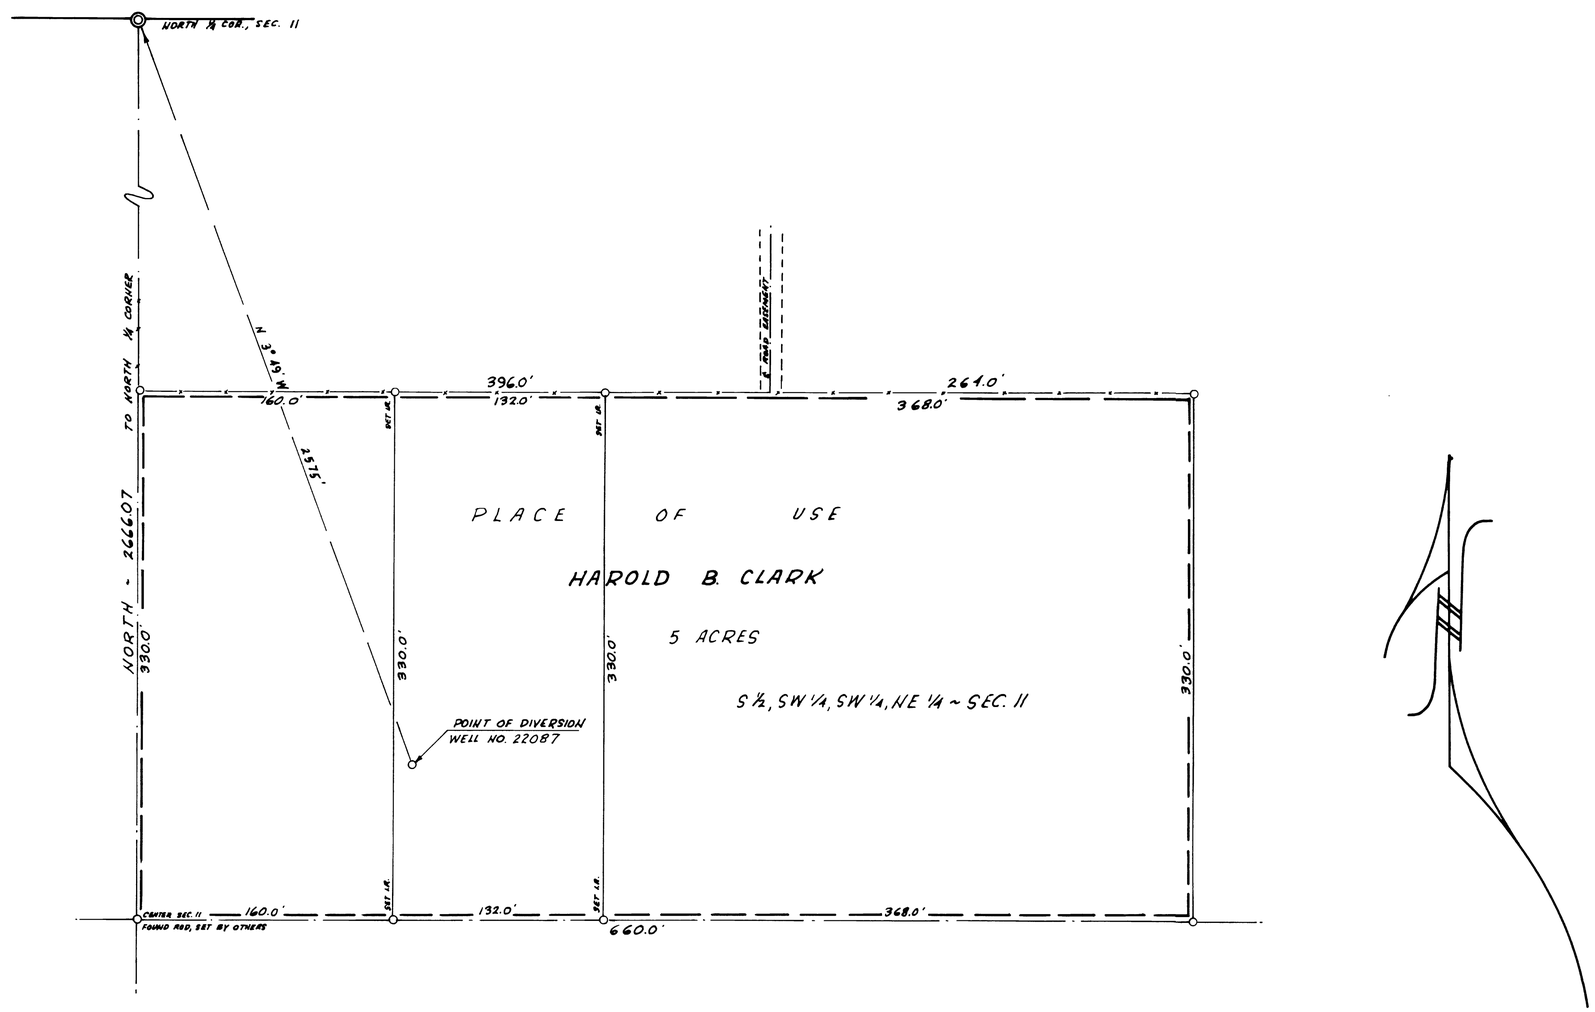

PORTION NE ¼, SECTION 11, T. 17N., R. 19E., M.D.B.&M.

STATE OF NEVADA ss
COUNTY OF WASHOE

I E.P. Osgood, being first duly sworn, depose and say that this map, consisting of 1 sheet, has been correctly drawn to the designated scale from field notes of a survey made by me on the 29th day of May, 1964. That it truly and correctly represents the location and extent of the works used to divert water from underground sources by well in Washoe County, Nevada by HAROLD B. CLARK for irrigation and domestic use.

That the proposed point of diversion the approximate location and size of the diverting channel or other conduit, the place and manner of use, and the location and names of other works or streams which are crossed by or connected with the said works are fully and correctly designated thereon.

E. P. Osgood Jr.
E.P. OSGOOD, JR. ST. WTR. RT. SUR. No 294

Subscribed and sworn to before me this 27th day of July 1964

Janice Mossford
NOTARY PUBLIC

Notary Public in and for Ormsby County, Nevada
My commission expires April 12 1965

SCALE
1 INCH = 50 FEET
0 25 50 75 100 150 200

CERTIFICATE No. 6376 ISSUED 11-1-67

FILED
July 27, 1964
STATE ENGINEER'S OFFICE

OFFICE
STATE ENGINEER
1964 JUL 27 AM 10 21

APPLICATION No. 22087

MAP TO ACCOMPANY APPLICATION
TO APPROPRIATE WATER
FOR IRRIGATION AND DOMESTIC USE
by
HAROLD B. CLARK
FROM UNDERGROUND SOURCES
WASHOE COUNTY NEVADA
JULY 1964 E.P. OSGOOD, JR. ST. WTR. RT. SUR. No. 294

22087