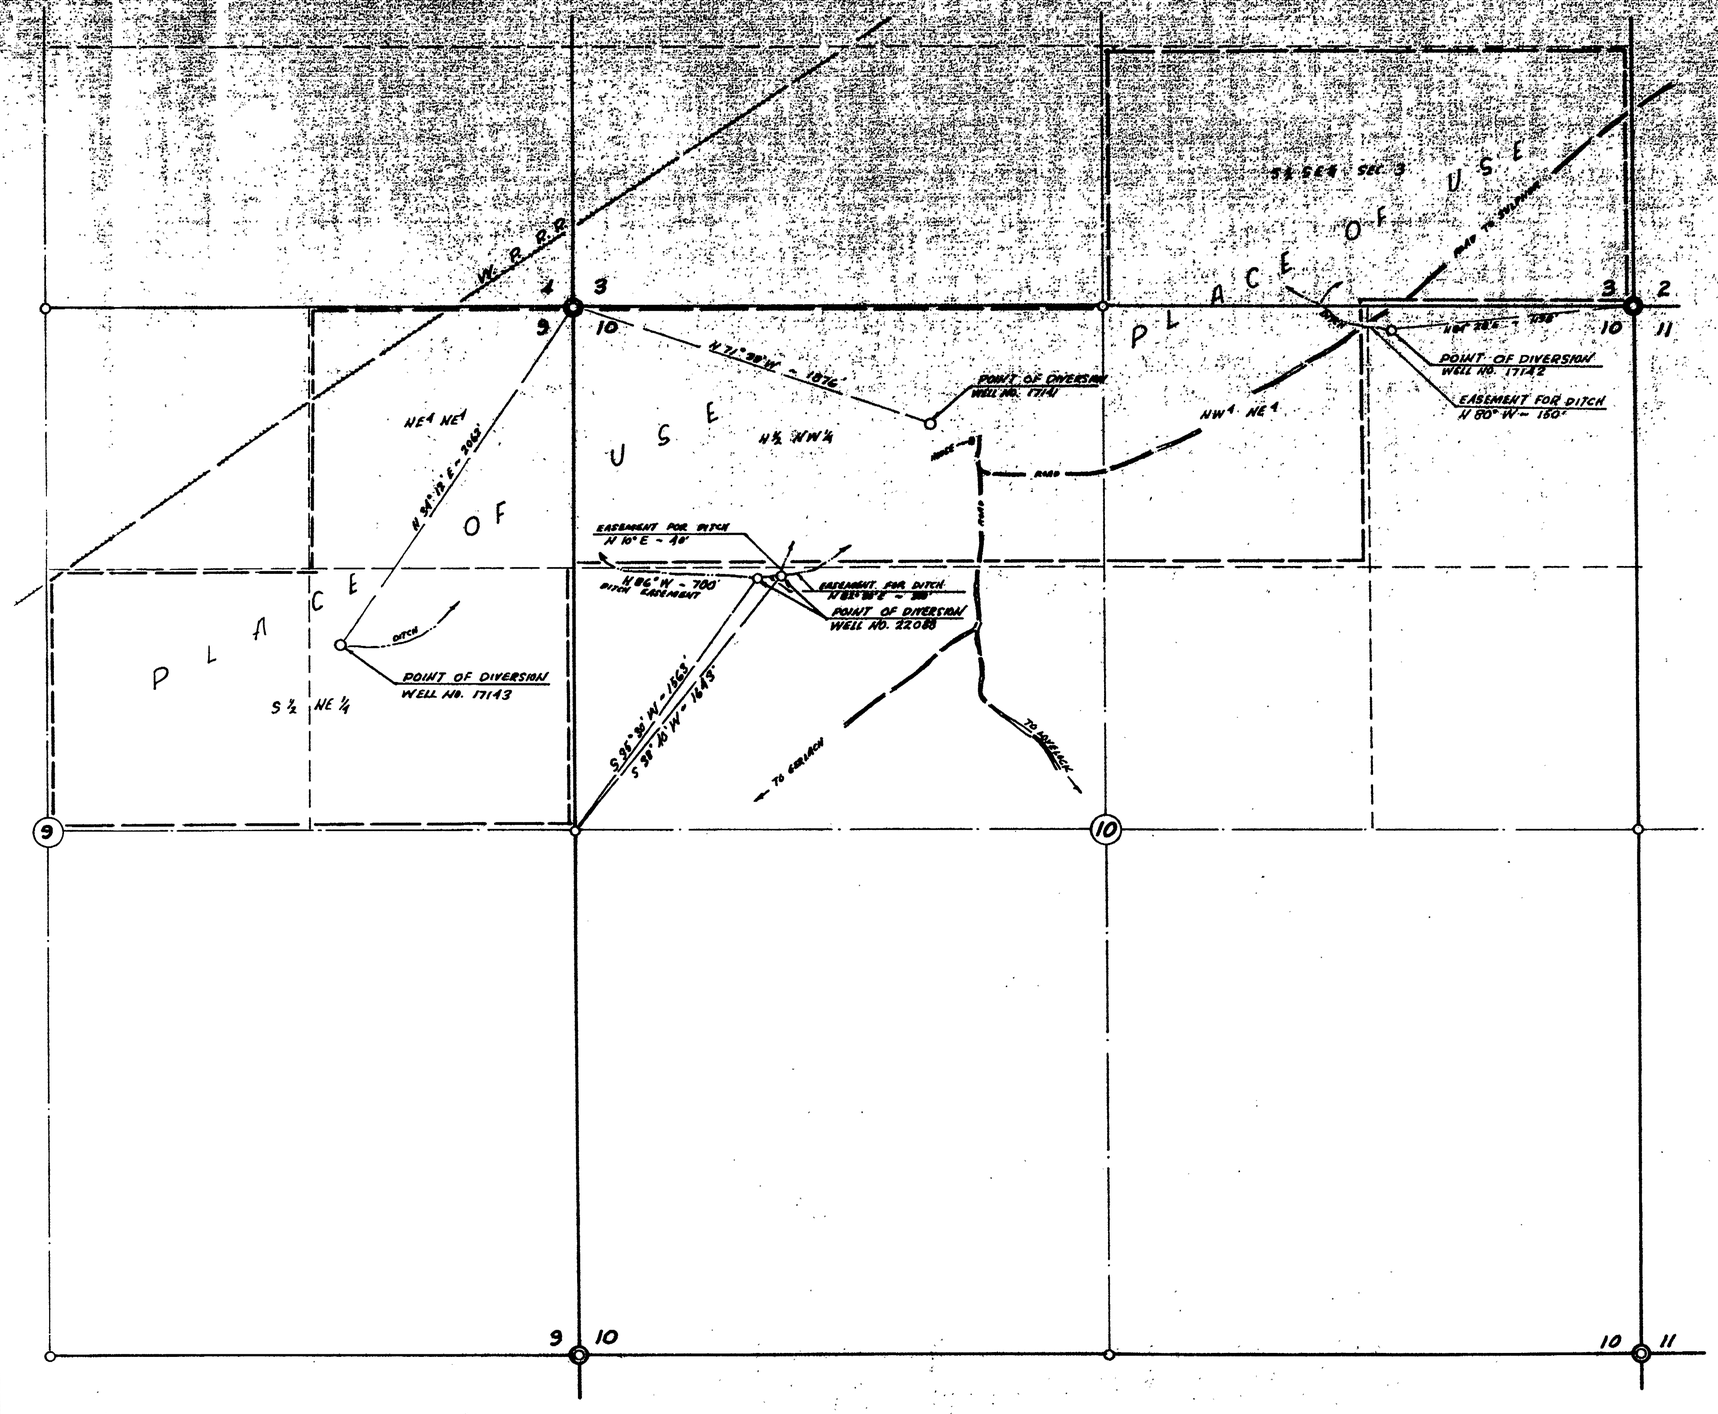

D.L.E. NEV. 044262

T. 33 N., R. 25 E., M.D.B. & M.

STATE OF NEVADA
COUNTY OF WASHOE SS

I E.P.Osgood, being first duly sworn, depose and say that this map, consisting of 1 sheet, has been correctly drawn to the designated scale from field notes of a survey made by me on the 27th day of June, 1964. That it truly and correctly represents the location and extent of the works used to divert water from underground sources by well in Pershing County, Nevada by DOROTHY GARRET COPE for irrigation and domestic use.

That the proposed point of diversion the approximate location and size of the diverting channel or other conduit, the place and manner of use, and the location and names of other works or streams which are crossed by or connected with the said works are fully and correctly designated thereon.

E. P. Osgood Jr.
E.P.OSGOOD JR. ST. WTR. RT. SUR. No. 294

Subscribed and sworn to before me this 27th day of July 1964

Joyce Maddox
NOTARY PUBLIC

Notary Public in and for Ormsby County, Nevada
My commission expires April 12 1965

SCALE
1 Inch = 400 Feet
100 0 500 1000 1500
50 1020

OFFICE
STATE ENGINEER

APPLICATION No. 22088

MAP TO ACCOMPANY APPLICATION
TO APPROPRIATE WATER
FOR IRRIGATION AND DOMESTIC USE
by
DOROTHY GARRET COPE
FROM UNDERGROUND SOURCES
PERSHING COUNTY NEVADA
JULY 1964 E.P. OSGOOD Jr. St. Wtr. Rt. Sur. No. 294

22088