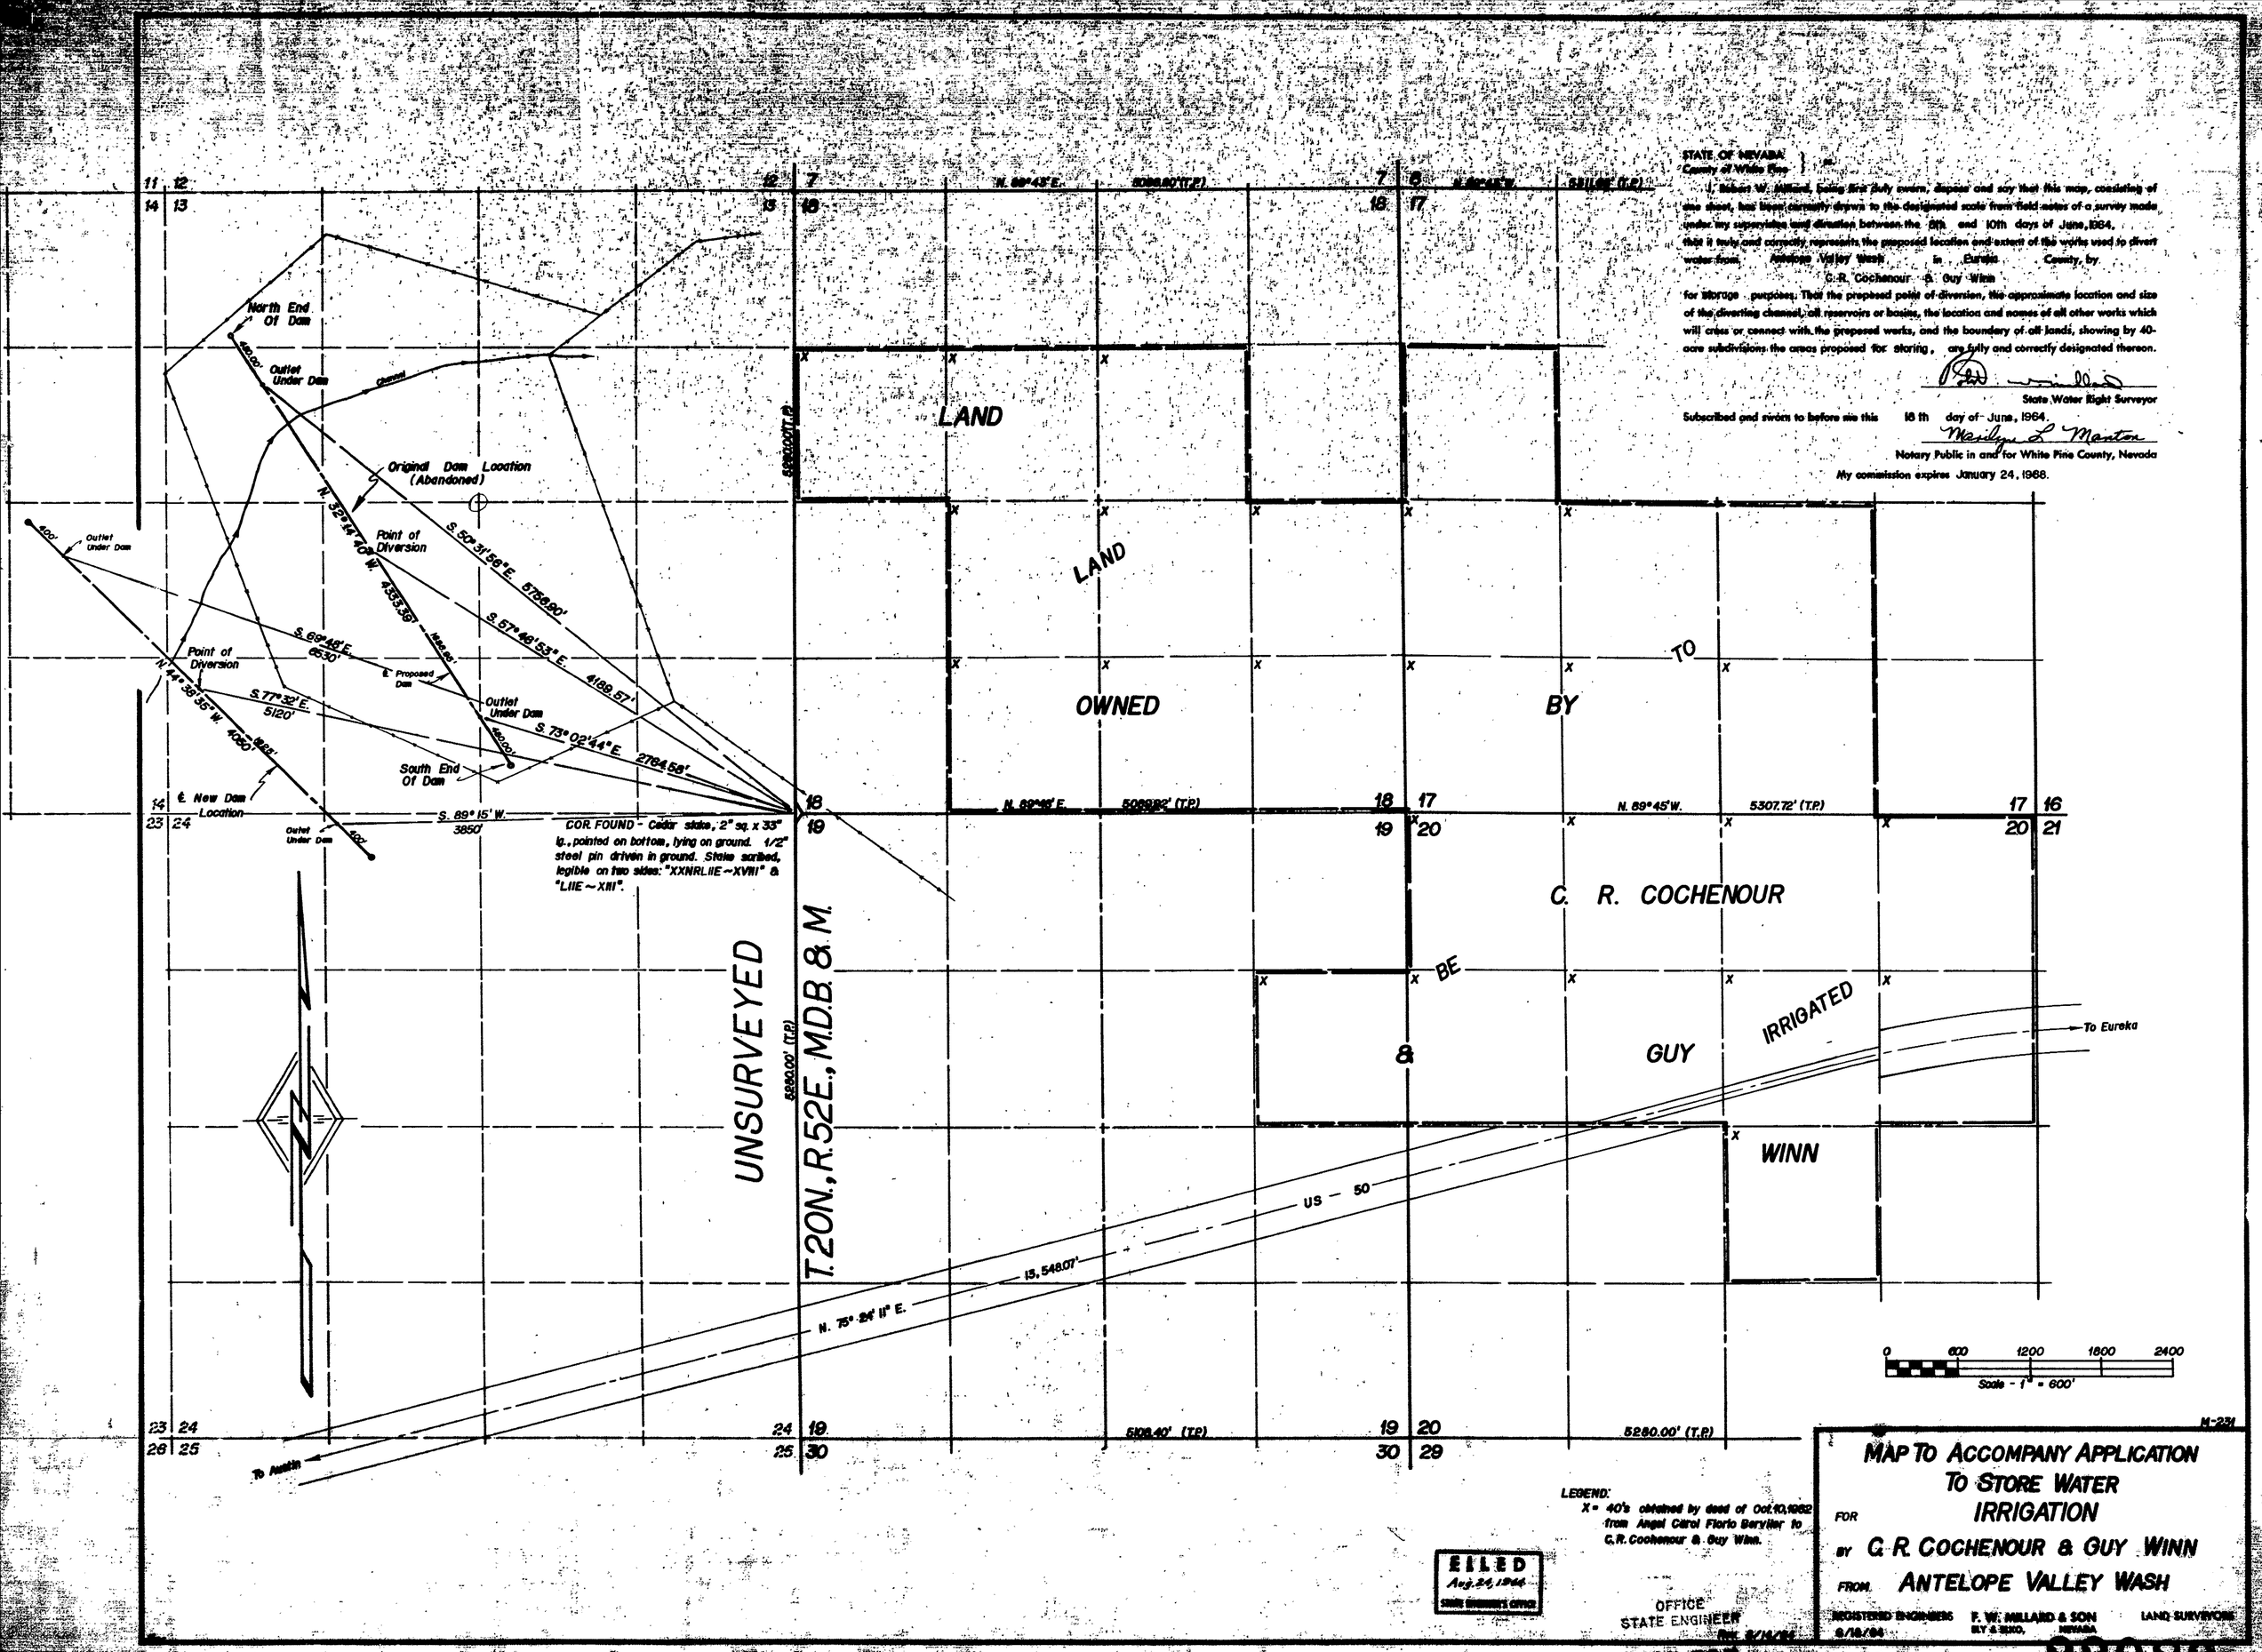

STATE OF NEVADA
County of White Pine } ss.

I, Robert W. Millard, being first duly sworn, depose and say that this map, consisting of one sheet, has been correctly drawn to the designated scale from field notes of a survey made under my supervision and direction between the 8th and 10th days of June, 1964, that it truly and correctly represents the proposed location and extent of the works used to divert water from Antelope Valley Wash in Eureka County, by C. R. Cochenour & Guy Winn for storage purposes. That the proposed point of diversion, the approximate location and size of the diverting channel, all reservoirs or basins, the location and names of all other works which will cross or connect with the proposed works, and the boundary of all lands, showing by 40-acre subdivisions the areas proposed for storing, are fully and correctly designated thereon.

State Water Right Surveyor

Subscribed and sworn to before me this 18th day of June, 1964.

Marilyn L. Manton
Notary Public in and for White Pine County, Nevada

My commission expires January 24, 1968.

LEGEND:
X = 40's obtained by deed of Oct. 10, 1962 from Angel Carol Florio Berylier to C. R. Cochenour & Guy Winn.

EILED
Aug. 24, 1964
STATE ENGINEER'S OFFICE

OFFICE
STATE ENGINEER
Rec. 8/14/64

1964 AUG 24 AM 10 30

M-231

MAP TO ACCOMPANY APPLICATION TO STORE WATER IRRIGATION

FOR

BY C. R. COCHENOUR & GUY WINN

FROM ANTELOPE VALLEY WASH

REGISTERED ENGINEERS F. W. MILLARD & SON LAND SURVEYORS
6/18/64 ELY & ELKO, NEVADA

22089