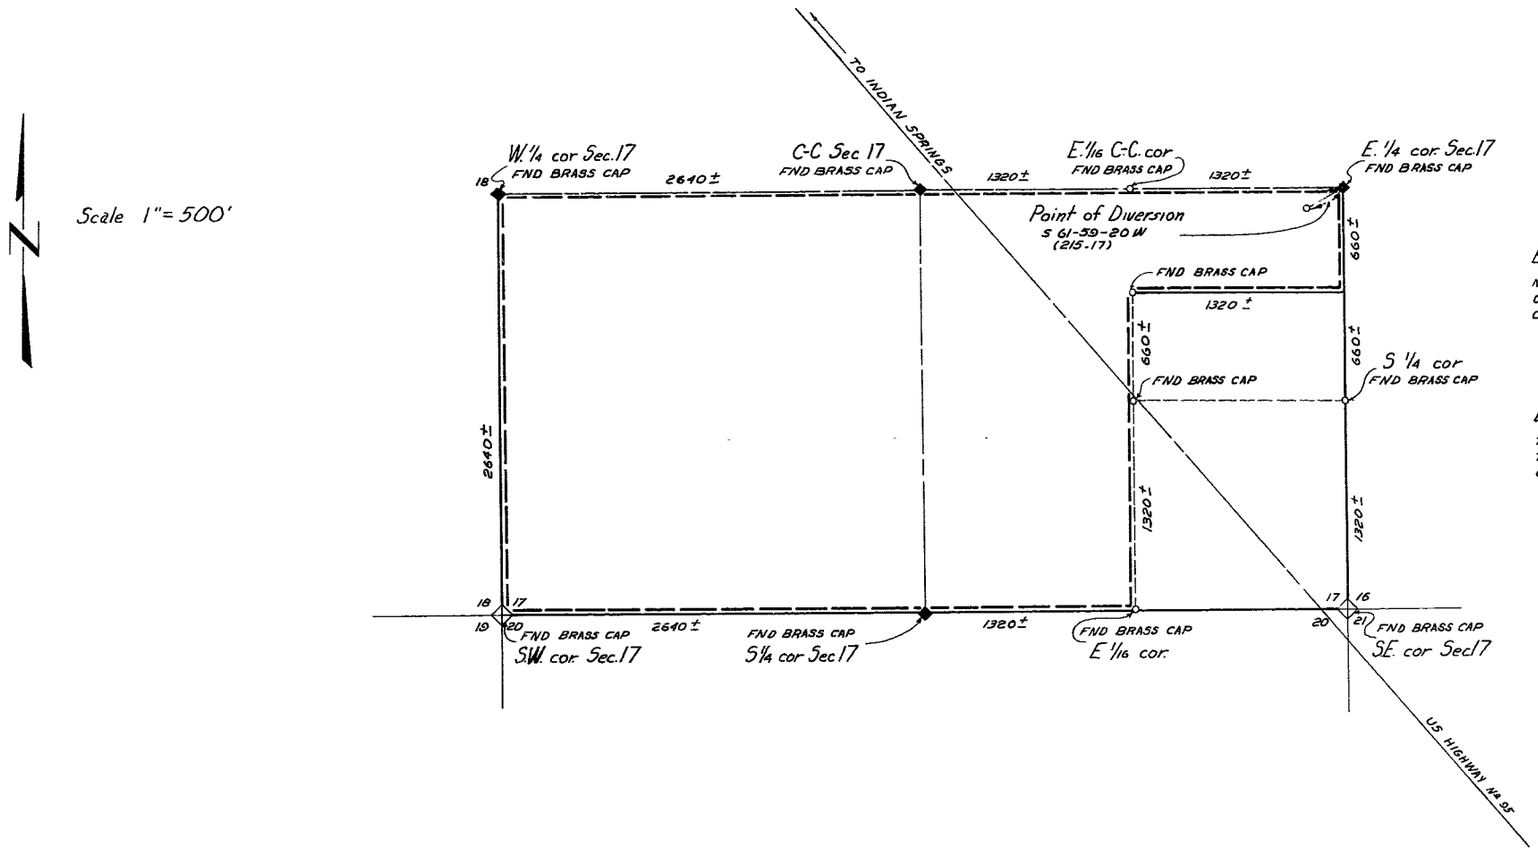

BASIS OF BEARINGS:

N 00-00-00 FOR THE EAST SECTION LINE OF THE SE 1/4 OF SECTION 17, T19S, R60E, M.D.M., NEVADA, COUNTY OF CLARK, STATE OF NEVADA.

LOCATION OF USE:

THE N 1/2, NE 1/4, SE 1/4; THE W 1/2, SE 1/4; AND THE SW 1/4 OF SEC. 17, T19S, R60 E. M.D.M NEVADA, COUNTY OF CLARK STATE OF NEVADA.

0 500 1000 1500 2000

Scale

STATE OF NEVADA }
COUNTY OF CLARK } SS

I, GEORGE C. WALLACE BEING FIRST DUTY SWORN, DO DEPOSE AND SAY THAT THIS MAP CONSISTING OF ONE SHEET HAS BEEN CORRECTLY DRAWN IN THE DESIGNATED SCALE FROM FEILD NOTES OF A SURVEY MADE UNDER MY SUPERVISION AND WAS COMPLETED ON JULY 6, 1964, THAT IT CORRECTLY REPRESENTS THE PROPOSED LOCATION AND EXTENT OF THE WORKS USED TO DIVERT WATER FROM AN UNDERGROUND SOURCE, COUNTY OF CLARK, STATE OF NEVADA, BY HAROLD P. STEWART FOR MINING AND DOMESTIC USE; THAT THE POINT OF DIVERSION AND LOCATION OF USE ARE FULLY AND CORRECTLY SHOWN HEREON.

George C. Wallace
GEORGE C. WALLACE, STATE
WATER RIGHT SURVEYOR
No 310.

SUBSCRIBED AND SWORN TO BEFORE ME THIS 16 DAY OF July 1964. MY COMMISSION EXPIRES: June 1, 1966

Donald W. Henderson
NOTARY PUBLIC IN
AND FOR THE COUNTY
OF CLARK, STATE OF
NEVADA.

OFFICE
STATE ENGINEER
1964 JUL 20 AM 10 39

FILED
July 20, 1964
STATE ENGINEER'S OFFICE

MAP TO ACCOMPANY APPLICATION TO APPROPRIATE WATER for MINING AND DOMESTIC USE

by: HAROLD P. STEWART

from: AN UNDERGROUND SOURCE, CLARK COUNTY, NEVADA.

22124