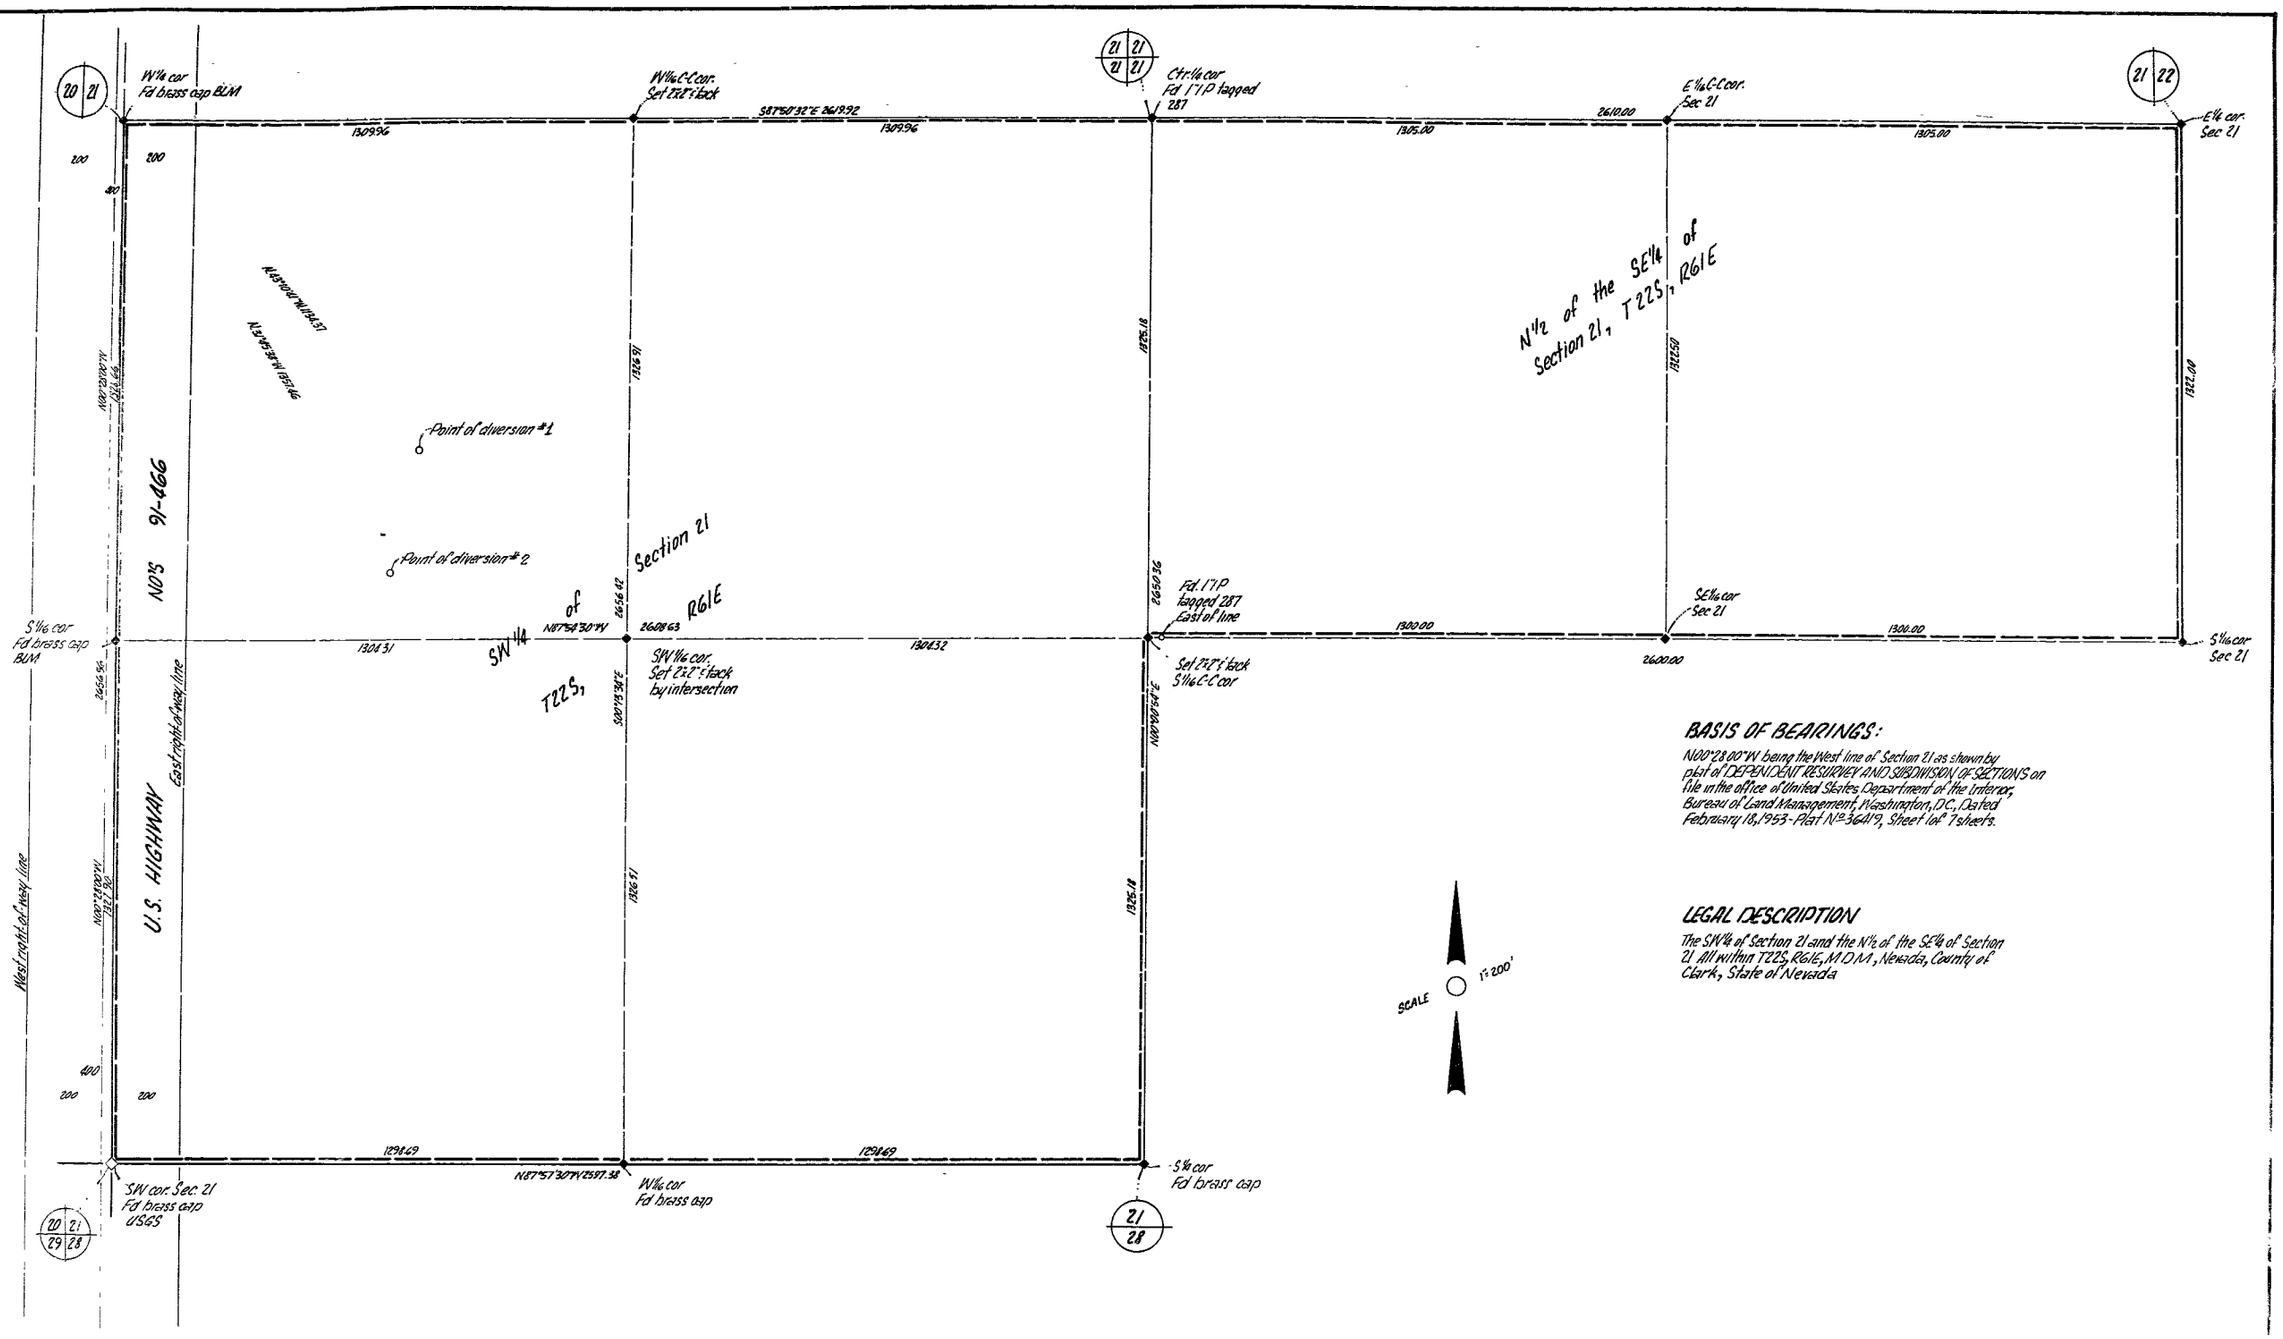

BASIS OF BEARINGS:

N00°28'00"W being the West line of Section 21 as shown by plat of DEPENDENT RESURVEY AND SUBDIVISION OF SECTIONS on file in the office of United States Department of the Interior, Bureau of Land Management, Washington, DC, Dated February 18, 1953 - Plat No. 36019, Sheet 1 of 7 sheets.

LEGAL DESCRIPTION

The SW¼ of Section 21 and the N½ of the SE¼ of Section 21 All within T22S, R61E, MDM, Nevada, County of Clark, State of Nevada

SCALE 1" = 200'

0 50 100 200 400 800
Scale

State of Nevada }
County of Clark } SS

I, Victor G. Kramethauer, being first duly sworn, do depose and say that this map consisting of one sheet has been correctly drawn to the designated scale from field notes of a survey made under my supervision and was completed on April 23, 1964, that it correctly represents the proposed location and extent of the works used to divert water from an underground source, County of Clark, State of Nevada, by Charles Heers for Quasi-Municipal (Apartments) and Domestic use; that the Point of Diversion and location of use are fully and correctly shown hereon

Victor G. Kramethauer
Victor G. Kramethauer, State Water Right Surveyor No. 291

Subscribed and sworn to before this 23 day of April 1964. My commission expires June 1, 1966

Donald W. Henderson
Notary Public in and for the County of Clark, State of Nevada

FILED
July 22, 1964
STATE ENGINEER'S OFFICE

1964 JUL 22 AM 9 46
STATE ENGINEER
OFFICE

MAP TO ACCOMPANY APPLICATION
TO APPROPRIATE WATER for

QUASI-MUNICIPAL (APARTMENTS) and
DOMESTIC USE
by: CHARLES HEERS

from: AN UNDERGROUND SOURCE, CLARK
COUNTY, NEVADA

22143 22142