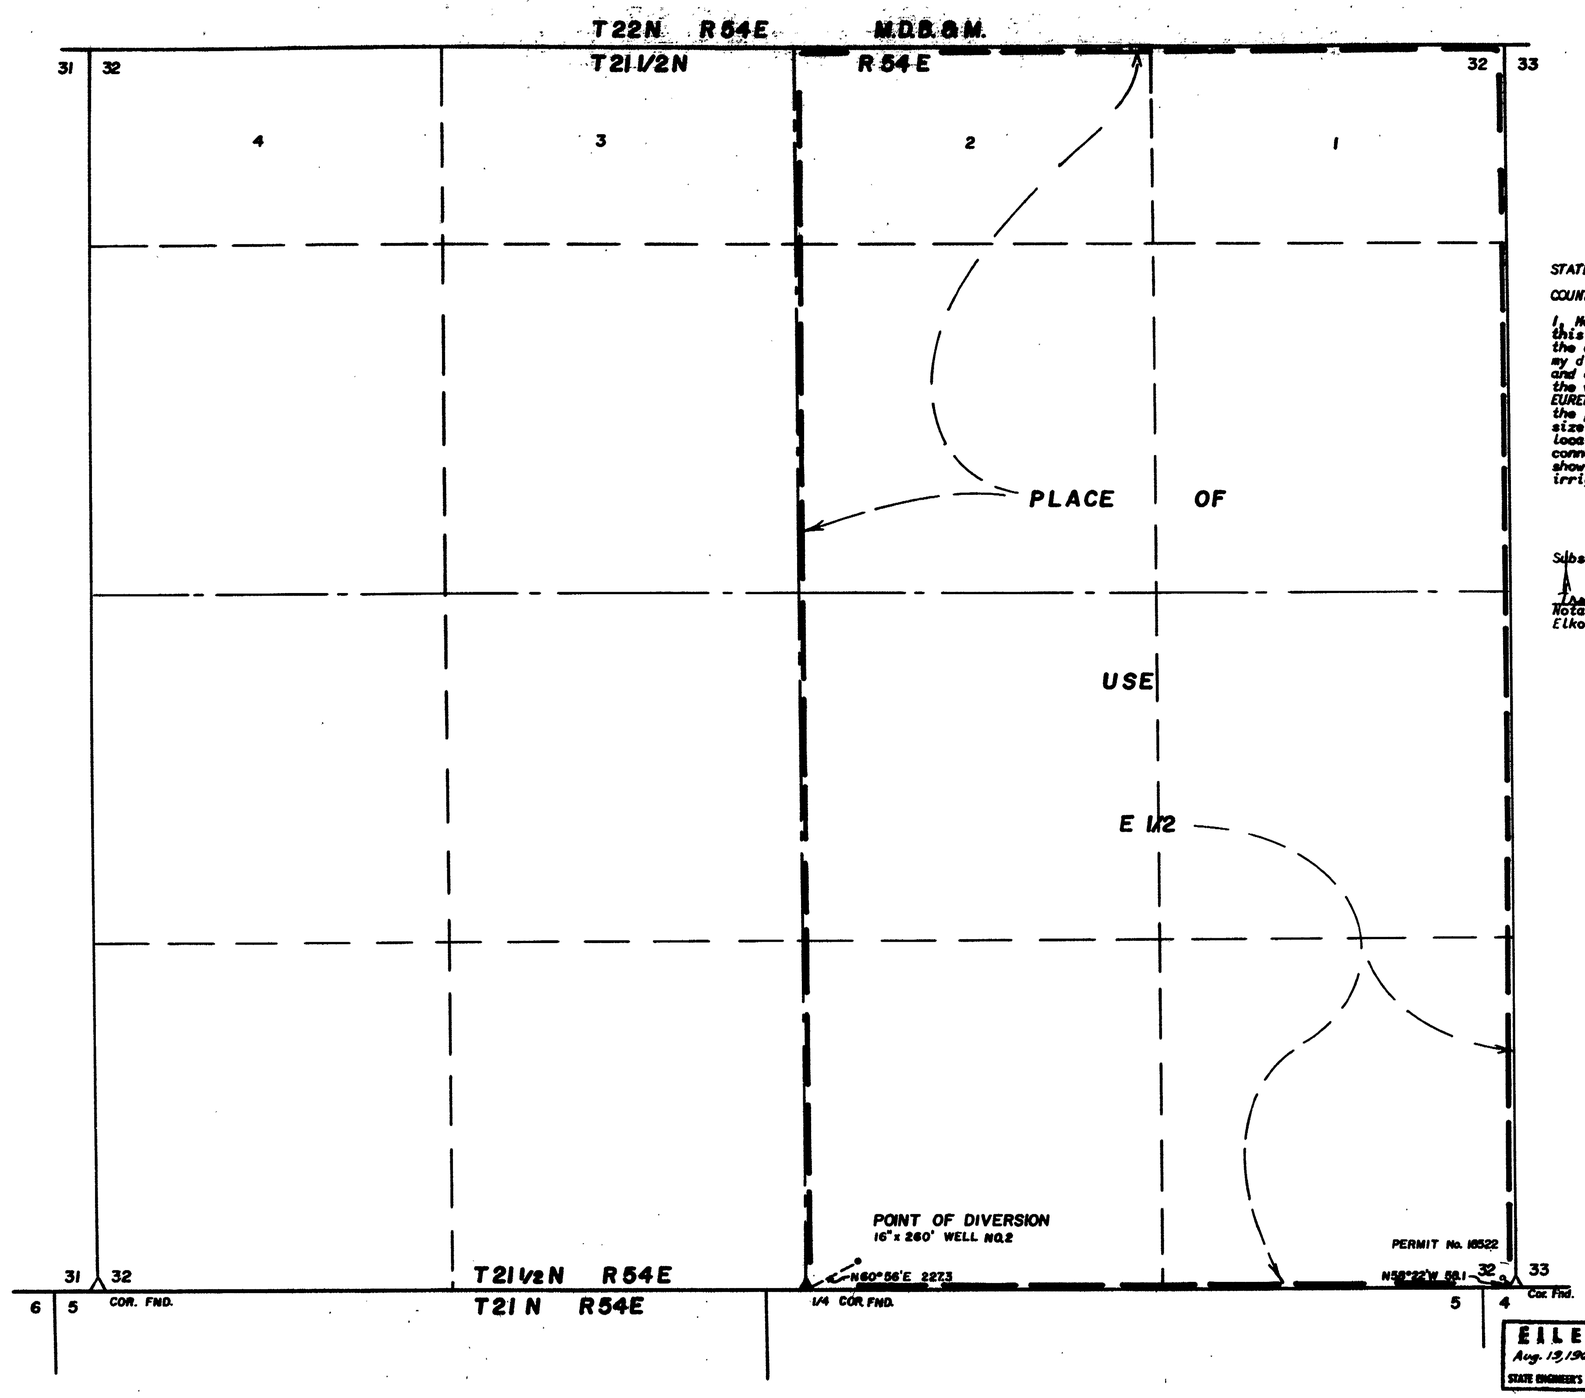

STATE OF NEVADA
s.s.
COUNTY OF ELKO

I, Mark Chilton, being first duly sworn, depose and say that this map, consisting of one sheet has been correctly drawn to the designated scale from field notes of a survey made under my direction on the 8th day of August 1964; that it truly and correctly represents the proposed location and extent of the works used to divert water from an underground source in EUREKA COUNTY by JOAN O. KRUEGER for IRRIGATION purposes. That the proposed point of diversion, the approximate location and size of the diverting conduit, all reservoirs on basins, the location and names of all other works which will cross or connect with the said works, and the boundary of all lands, showing by 40-acre subdivisions the areas proposed to be irrigated, are fully and correctly designated thereon.

Mark Chilton
State Water Right Surveyor

Subscribed to and sworn to before me this 14th day of August 1964

Frank W. [illegible]
Notary Public in and for
Elko County, Nevada

My Commission expires Feb. 3, 1967

NOTE: This application is to be supplemental to permit no. 18522

0 200 500 1000 1500
SCALE 1" = 300'

FILED
Aug. 13, 1964
STATE ENGINEER'S OFFICE

OFFICE
STATE ENGINEER
1964 AUG 19 AM 9 31

W 64014

MAP
TO ACCOMPANY APPLICATION TO
APPROPRIATE WATER FOR
IRRIGATION
BY
JOAN O. KRUEGER
FROM AN UNDERGROUND SOURCE

22165