STATE OF NEVADA
County of White Pine } ss.

I, Robert W. Millard, being first duly sworn, depose and say that this map, consisting of one sheet, has been correctly drawn to the designated scale from field notes of a survey made under my supervision and direction between the 17 th and 19 th days of February, 1960 that it truly and correctly represents the proposed location and extent of the works used to divert water from Underground Sources in Lander County, by Julia Elice Sailor for irrigation purposes. That the proposed point of diversion, the approximate location and size of the diverting channel, all reservoirs or basins, the location and names of all other works which will cross or connect with the proposed works, and the boundary of all lands, showing by 40-acre subdivisions the areas proposed to be irrigated, are fully and correctly designated thereon.

State Water Right Surveyor

Subscribed and sworn to before me this 19 th day of August, 1964

Marilyn L. Martin

Notary Public in and for White Pine County, Nevada

My commission expires January 24, 1968.

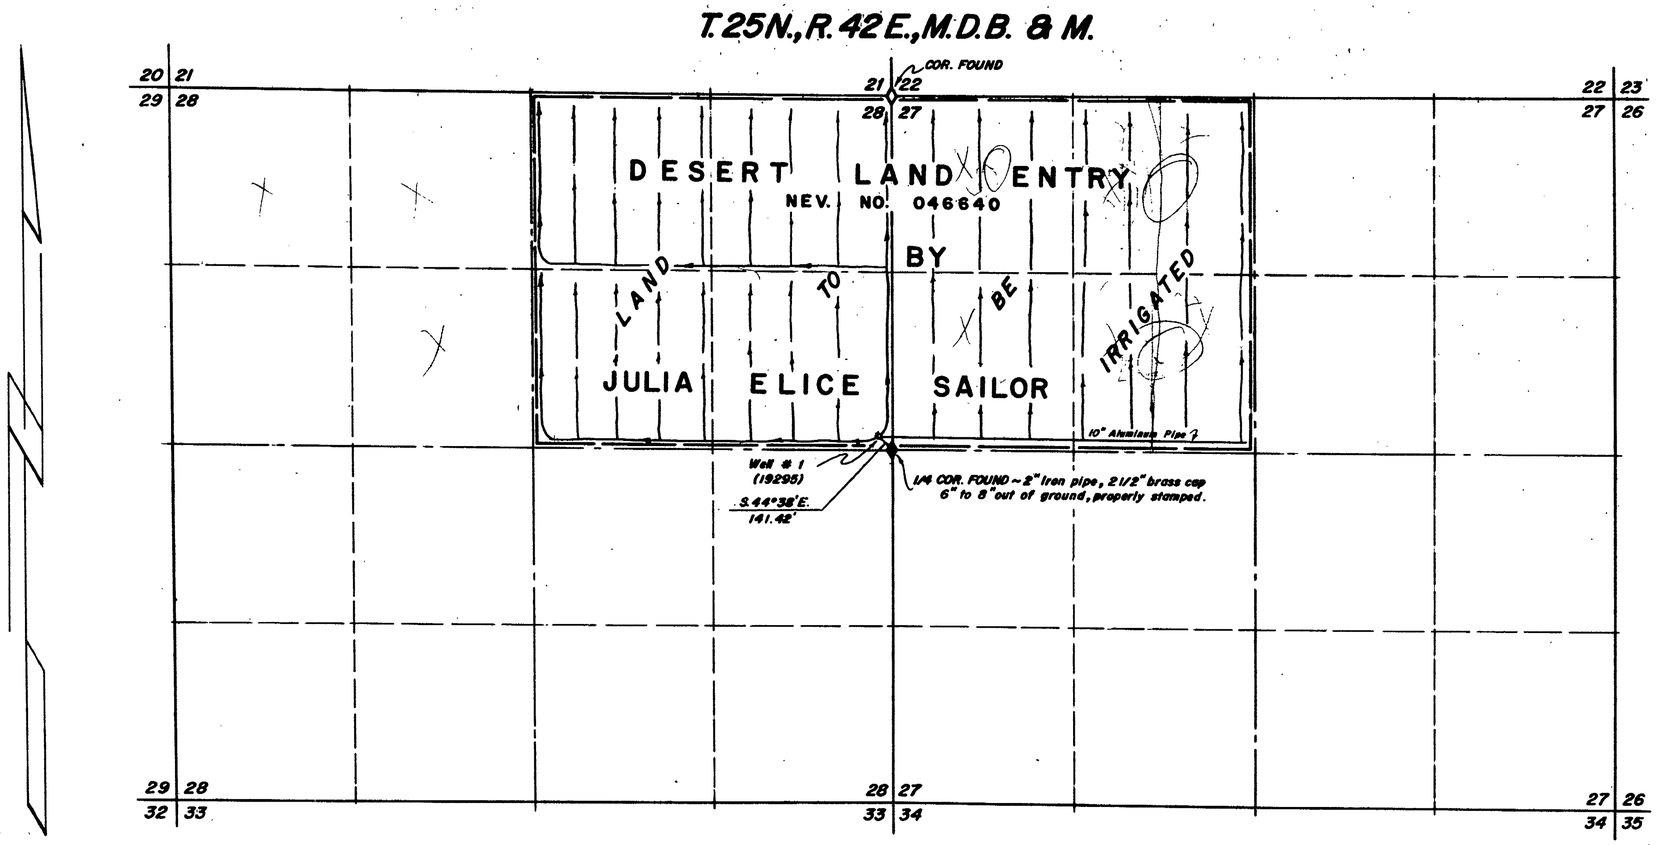

0 600 1200 1800 2400
Scale - 1" = 600'

MAP TO ACCOMPANY APPLICATION
TO CHANGE PLACE OF USE

FOR IRRIGATION & DOMESTIC

BY JULIA ELICE SAILOR

FROM UNDERGROUND SOURCES

REGISTERED ENGINEERS F. W. MILLARD & SON LAND SURVEYORS
ELY & ELKO, NEVADA
8/19/64

FILED
Aug. 24, 1964
STATE ENGINEER'S OFFICE

OFFICE
STATE ENGINEER
1964 AUG 24 AM 10 26

22707 = 22166 under 22167