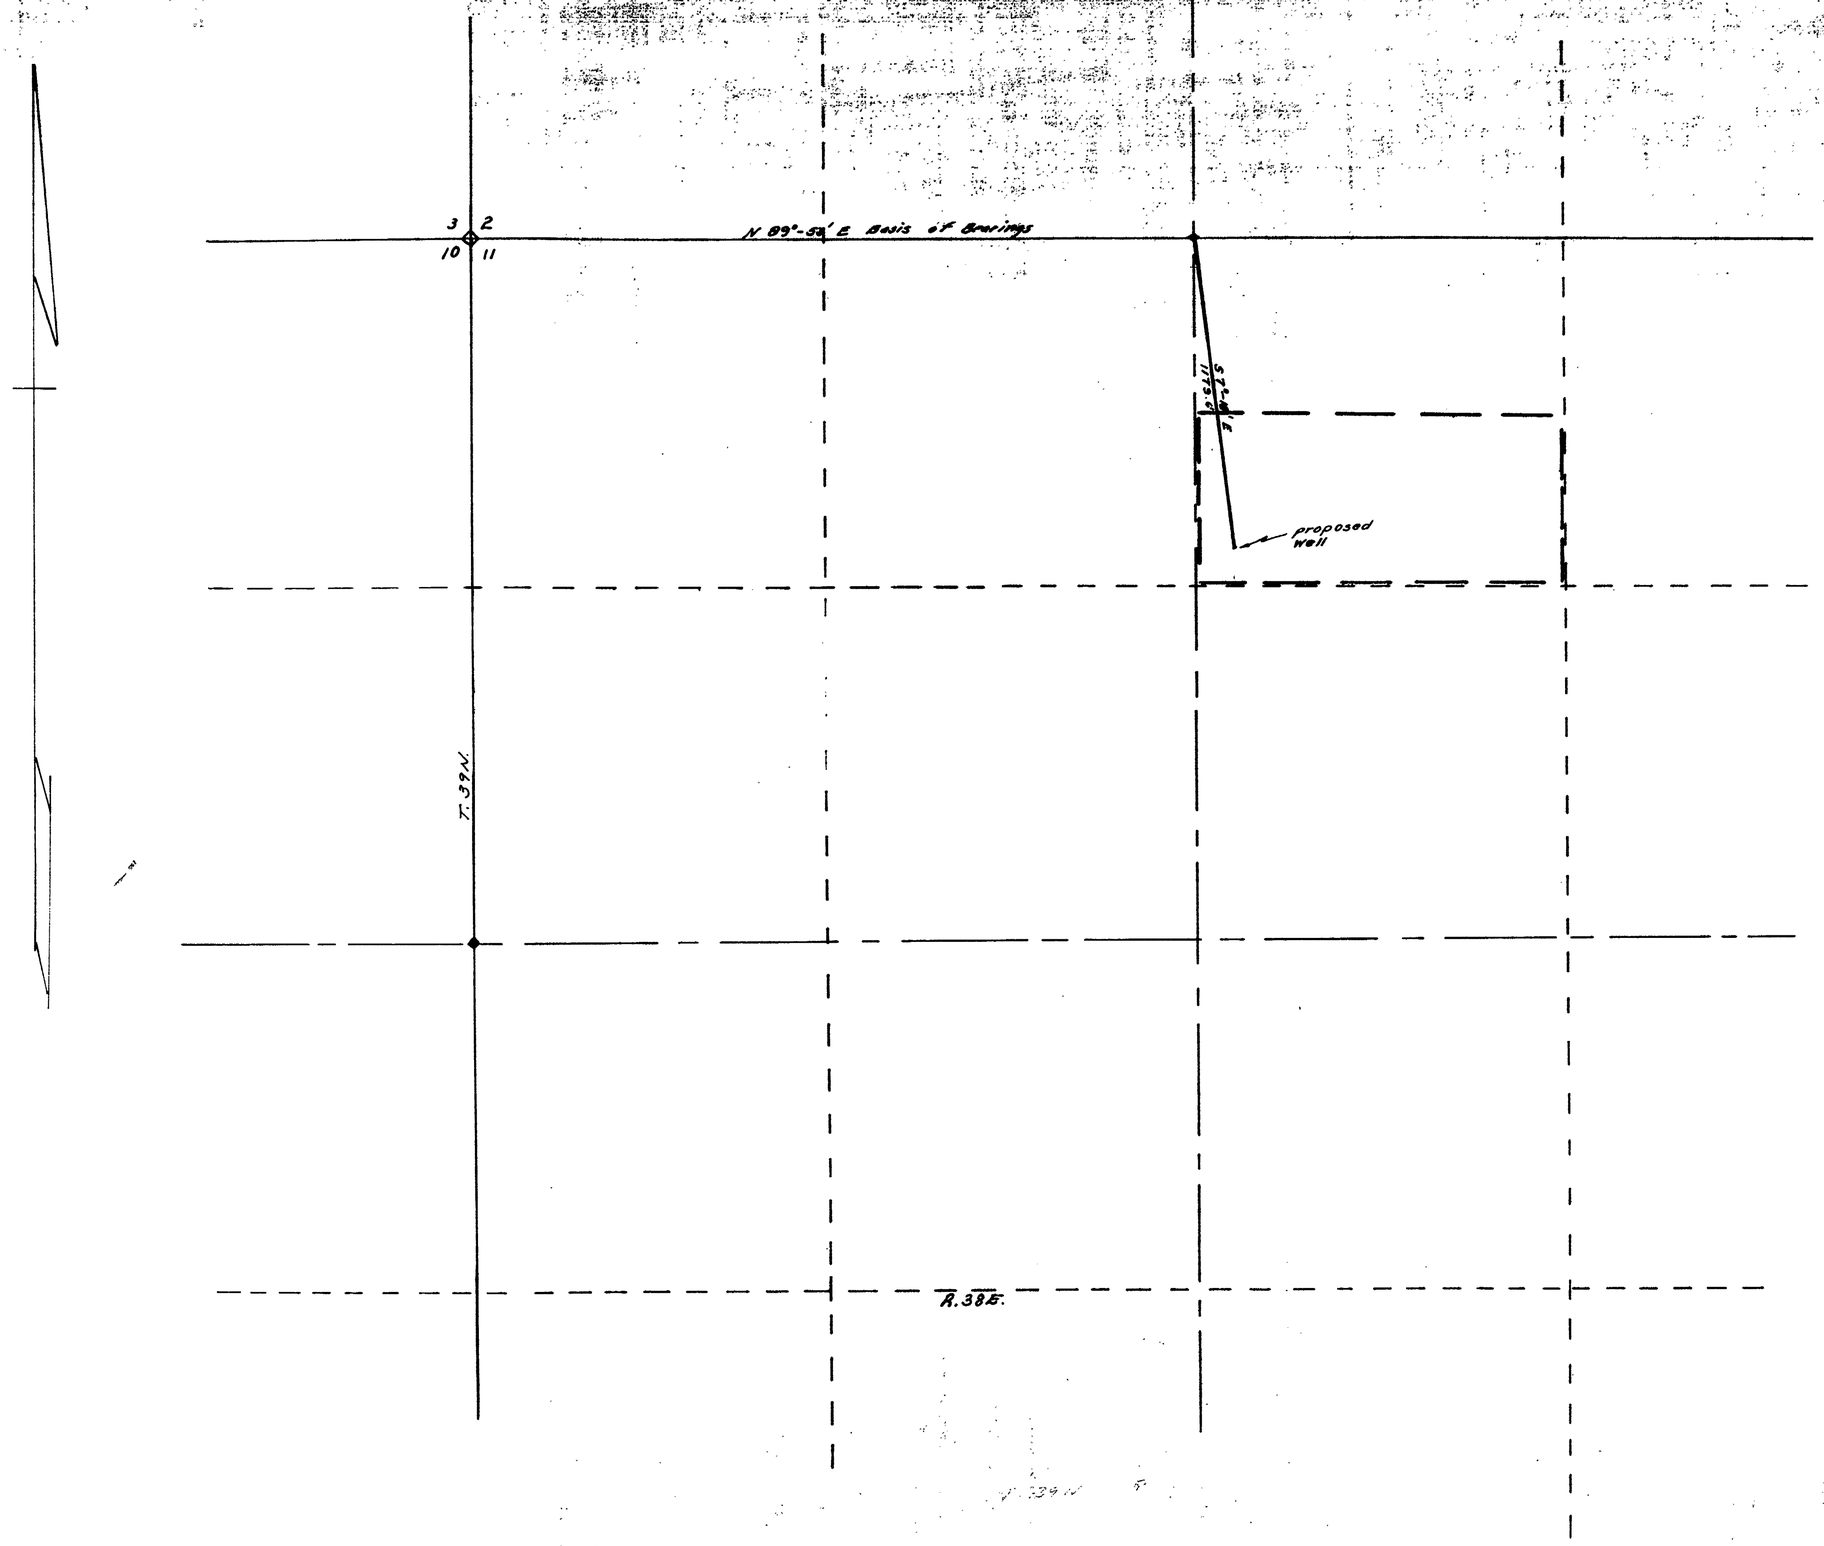

State of Nevada }
County of Humboldt } S S

I, J. R. Caldwell, being first duly sworn, depose and say that this map has been correctly drawn to the designated scale from field notes of a survey made by me on the 4th day of August 1964; that it truly and correctly represents the location and extent of the works used to divert water from an underground source, in Humboldt County, by Melvin & Mildred J. Ketland, for Irrigation and domestic purposes. That the proposed point of diversion, the approximate location and size of the diverting channel, all reservoirs or basins, the location and names of all other works which will cross or connect with the proposed works, and the boundary of all lands, showing by 40-acre subdivisions the areas proposed to be irrigated, are fully and correctly designated thereon.

J. R. Caldwell
State Water Right Surveyor #276

Subscribed and sworn to before me this 10th day of August, 1964

William MacDonald
Notary Public in and for Humboldt County, Nev.

My commission expires Dec. 17, 1967

Scale 1" = 300'

300 0 300 600 900 1200

FILED
Aug 11, 1964
STATE ENGINEER'S OFFICE

OFFICE
STATE ENGINEER
1964 AUG 11 AM 9 35

MAP
To Accompany Application
To Appropriate Water for
Irrigation and Domestic
Purposes
By: Melvin & Mildred J. Ketland
From: An Underground Source
Humboldt County, Nevada.

22175