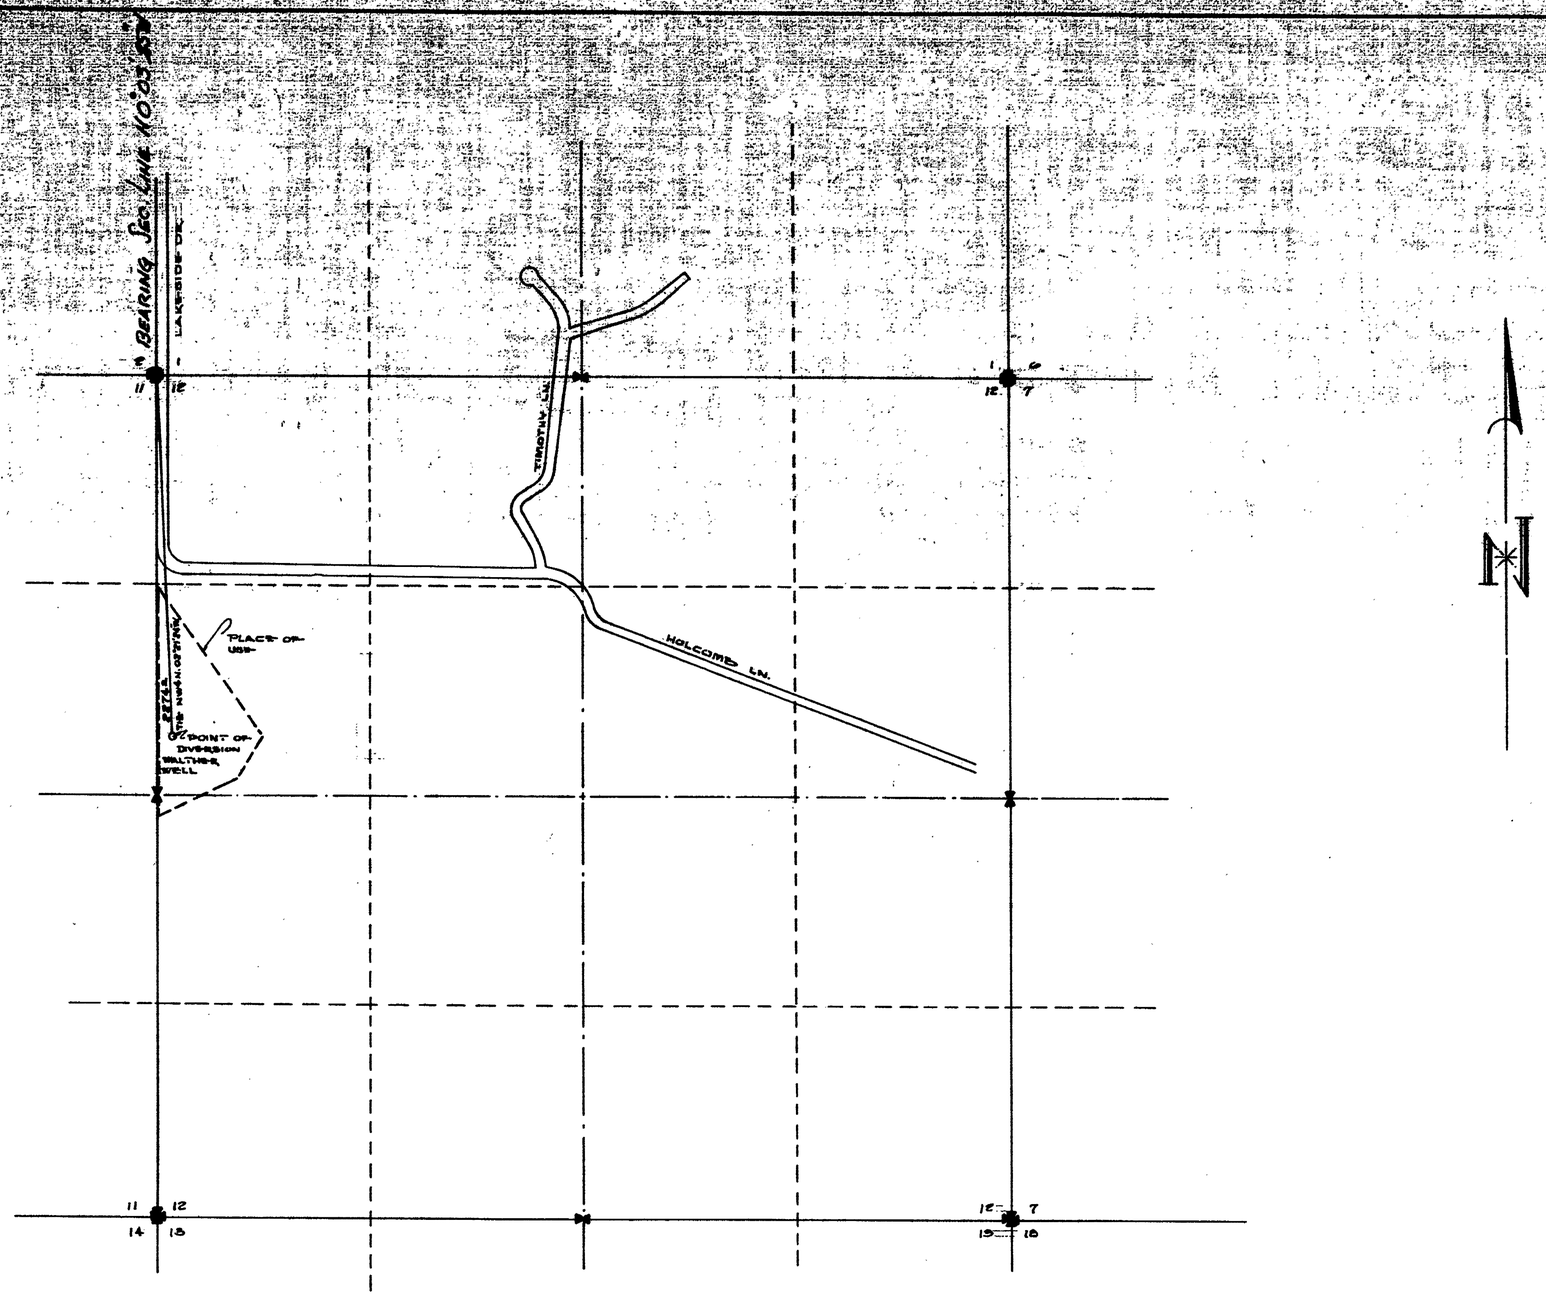

Sec. 12 T18N. R19E.

State of Nevada
County of Washoe — SS

I, Brien B. Walters, being first duly sworn, depose & say that this map is correctly drawn to the designated scale from data obtained from field survey notes property deeds & records of survey & that the map truly represents the proposed works to divert water from an underground source in Washoe County for private use by J.T. Walther and Alice A. Walther the location of point of diversion & place of use is correctly shown hereon.

Brien B. Walters

Subscribed & Sworn before Me This [redacted] Day of August 1964

Notary Public in & for Washoe County Nevada
My Commission Expires [redacted]

Note:
The roads are shown larger than scale for illustrative purposes

500 1000 2000

Scale - 1"-500'

MAP TO ACCOMPANY APPLICATIONS TO APPROPRIATE WATER BY J. T. WALTHER AND ALICE A. WALTHER FOR DOMESTIC AND IRRIGATION USE FROM UNDERGROUND SOURCE

FILED
AUG 17, 1964
STATE ENGINEER'S OFFICE

OFFICE
STATE ENGINEER
1964 AUG 17 PM 2 00

22191

22191