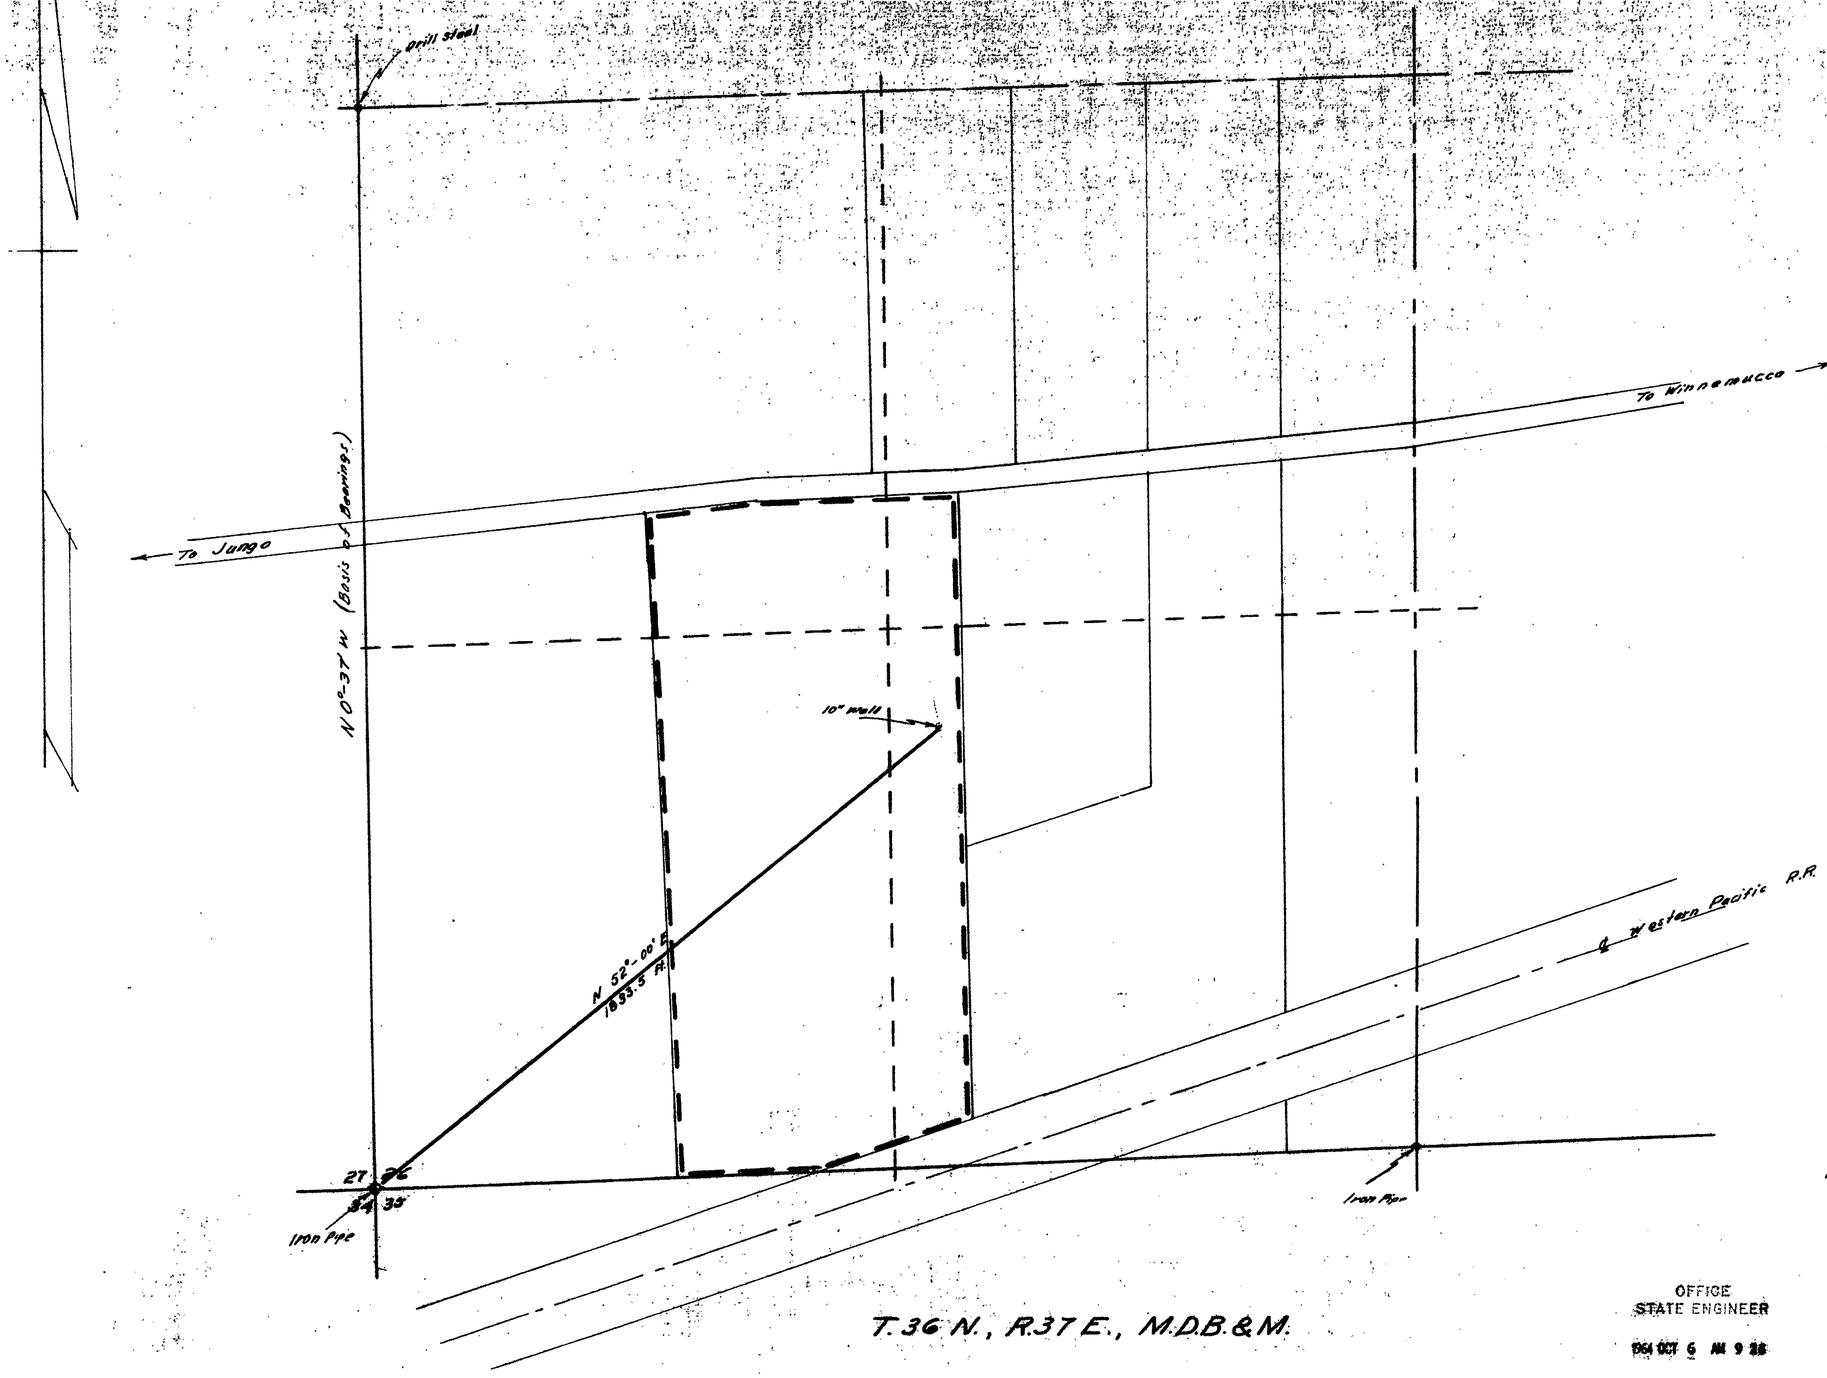

T.36 N., R.37 E., M.D.B.&M.

STATE OF NEVADA
COUNTY OF HUMBOLDT } S.S.

I, J. R. Caldwell, being first duly sworn depose and say that this map has been drawn to the designated scale from field notes of a survey made by me on the 29th day of September, 1964; that it truely and correctly represents the location and extent of the works used to divert water from an underground source in Humboldt County, by Hugh T. Murdock for irrigation and domestic purposes. That the proposed point of diversion, the approximate location and size of the divertine channel, all resevoirs or basins, the location and names of all other works which will cross or connect with the proposed works, and the boundary of all lands, showing by 40-acre subdivisions the areas proposed to be irrigated, are fully and correctly designated thereon.

J. R. Caldwell
State Water Right Surveyor #276

Subscribed and sworn to before me this 1st day of October, 1964.

William Macdonald
Notary Public in and for Humboldt County, Nevada
My Commission Expires DEC. 17, 1967

scale 1"=200'

200 0 200 400 600 800

OFFICE
STATE ENGINEER
1964 OCT 6 AM 9 28

FILED
Oct. 6, 1964
STATE ENGINEER'S OFFICE

MAP
To Accompany Application
To Appropriate Water for
Irrigation and Domestic
Purposes

By: Hugh T. Murdock
From: An Underground Source
Humboldt County Nevada

Returned

22213