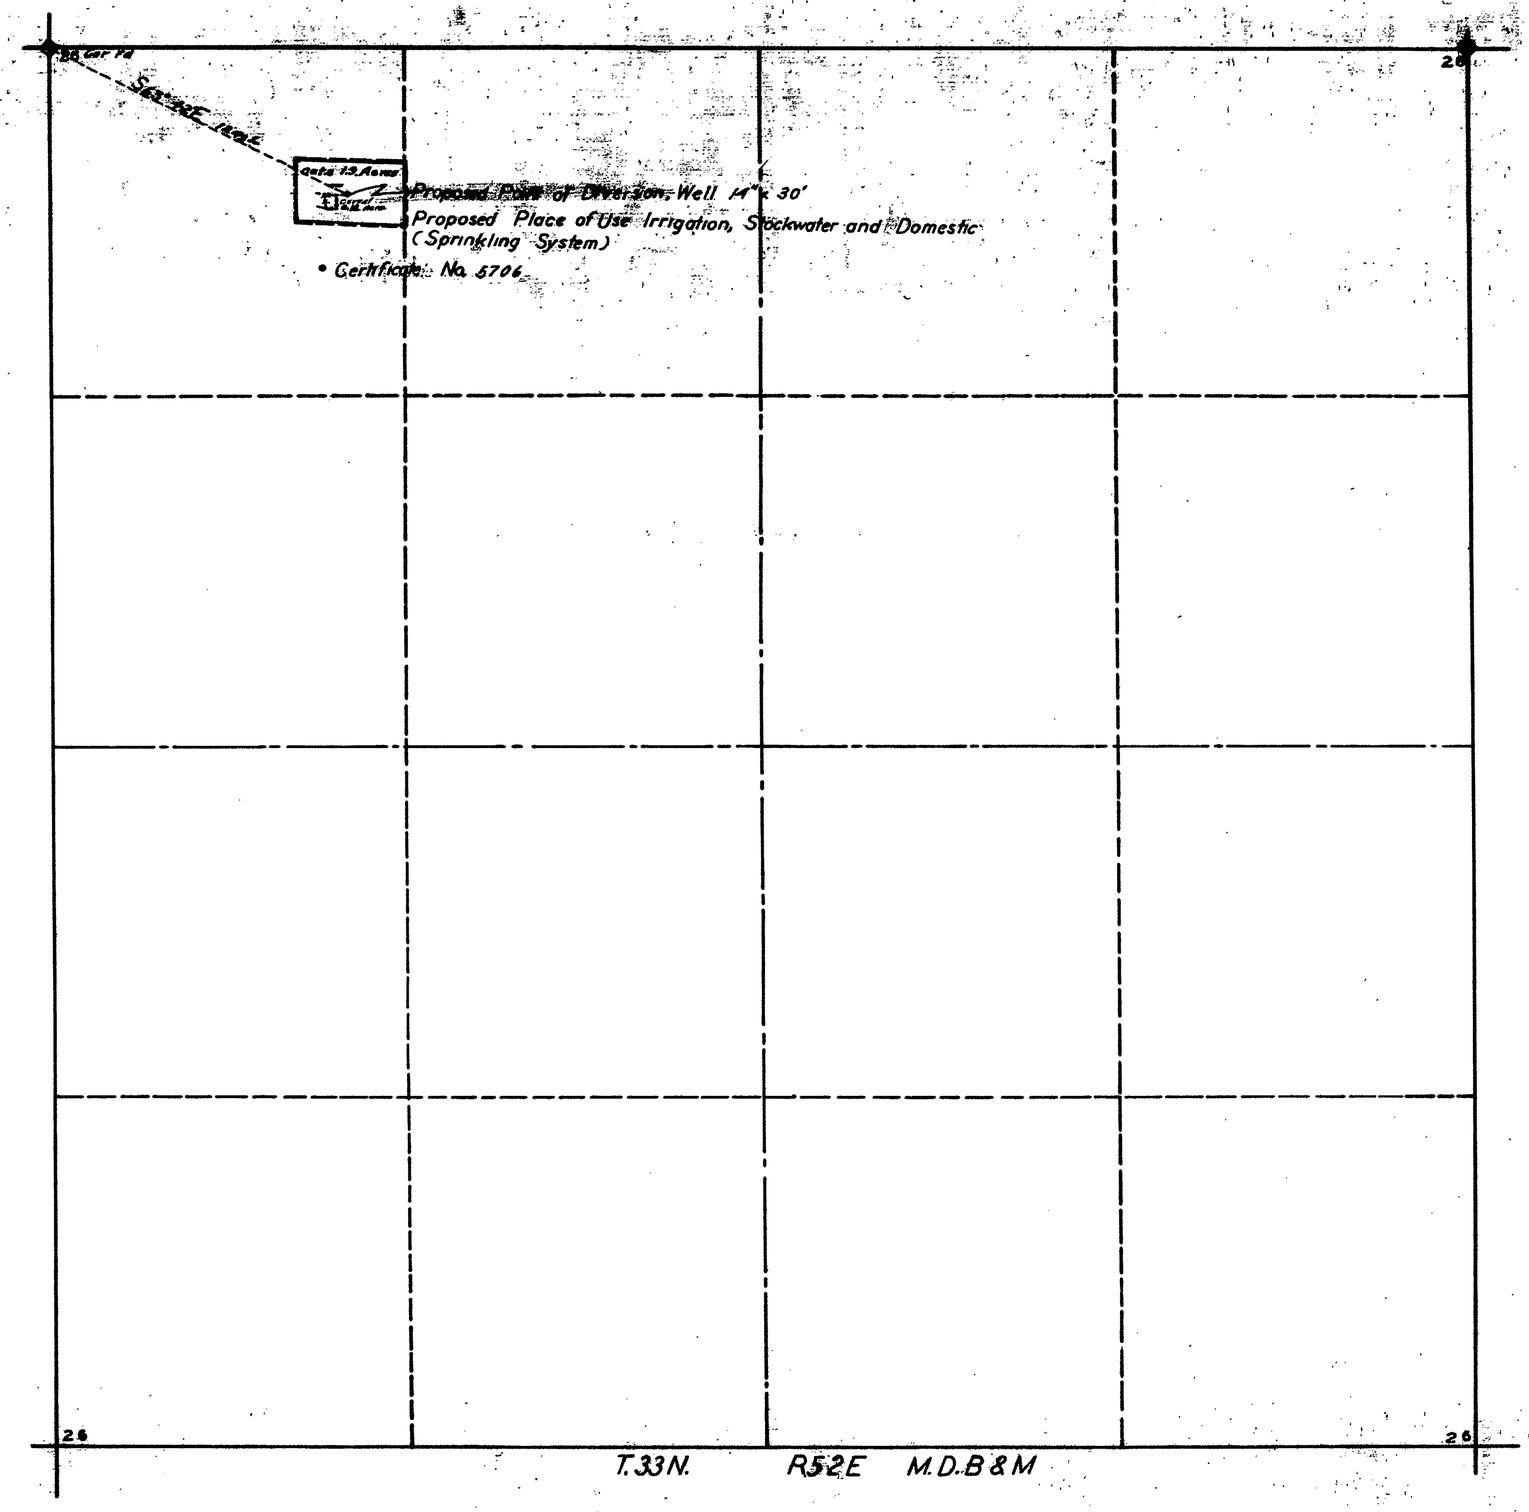

STATE OF NEVADA
COUNTY OF ELKO } ss

I, W. H. Settelmeyer, being first duly sworn depose and say this map consisting of one sheet, has been correctly drawn to the designated scale from field notes of a survey made by me on the 11th day of August 1964; that it truly and correctly represents the proposed location and extent of the works used to divert water from underground source in Elko County by Ralph J. Meierhoff for irrigation, stockwater and domestic purposes. That the point of diversion the approximate location and size of the diverting channel, all reservoirs or basins, the names and locations of all other works which will cross or connect with the proposed works, and the boundary of all lands shown by 40 acre subdivisions the areas to be irrigated are fully and correctly designated hereon.

W. H. Settelmeyer
State Water Right Surveyor

Subscribed and sworn to before me this
2nd day of November 1964 Mary Weinrauch
Notary Public in and for Elko County Nevada
My Commission Expires: 2-3-67

Scale 1" = 300'

FILED
Nov. 9, 1964
STATE ENGINEER'S OFFICE

CERTIFICATE NO. 7182 ISSUED 10-9-69

55 OCT 6 AM 10 55
STATE ENGINEER
OFFICE
W 64020

MAP
TO ACCOMPANY APPLICATION TO APPROPRIATE WATER FOR STOCK-WATERING, IRRIGATION and DOMESTIC
BY RALPH J MEIERHOFF

Settelmeyer & Chilton

22214