T. 17 N., R. 63 E., M.D.B. & M.

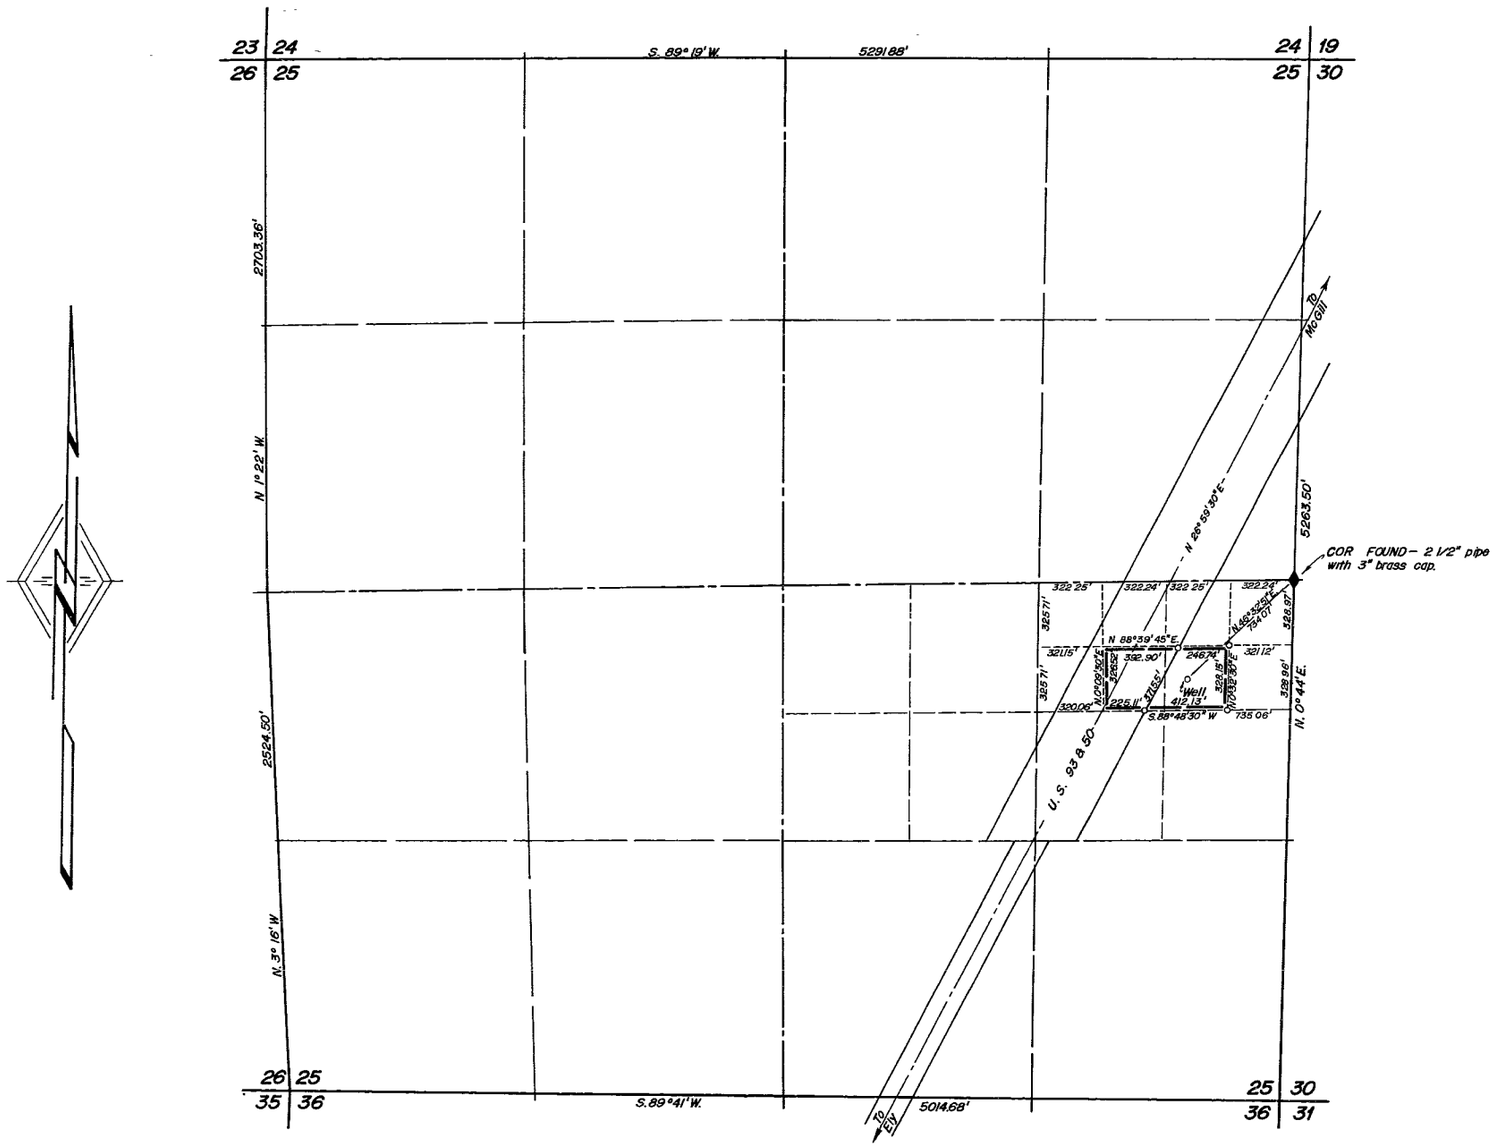

State of Nevada
County of White Pine S.S.

I, Robert W. Millard, being first duly sworn, depose and say that this map has been correctly drawn to the designated scale from field notes of a survey made under my supvision and direction between the 23rd and 25th days of August, 1964; that it truly and correctly represents the proposed location and extent of the works used to divert water from underground sources, in White Pine County, by Tom Windous for irrigation and domestic purposes. That the proposed point of diversion, the approximate location and size of the diverting channel, all reservoirs and basins, the location and names of all other works which will cross or connect with the proposed works, and the boundary of all lands, showing by 40-acre subdivisions the areas proposed to be irrigated, are fully and correctly designated thereon.

Robert W. Millard
State Water Right Surveyor

Subscribed and sworn to before me this 27th day of August, 1964.

Marilyn L. Mestox
Notary Public in and for White Pine County, Nevada

My commission expires January 24, 1968.

Description of Tract for Tom Windous

T. 17 N., R 63 E., M.D.B. & M
Section 25
SE¼NW¼NE¼SE¼
SW¼NE¼NE¼SE¼
Total = 4.796 acres

0 400 800 1200 1600
Scale – 1" = 400'

M-227

OFFICE
STATE ENGINEER
1964 SEP 2 AM 9 29

FILED
Sept. 2, 1964
STATE ENGINEER'S OFFICE

MAP TO ACCOMPANY APPLICATION
TO APPROPRIATE WATER
FOR IRRIGATION & DOMESTIC
BY TOM WINDOUS
FROM UNDERGROUND SOURCES

REGISTERED ENGINEERS 8/27/64 F. W. MILLARD & SON ELY & ELKO, NEVADA LAND SURVEYORS

22221